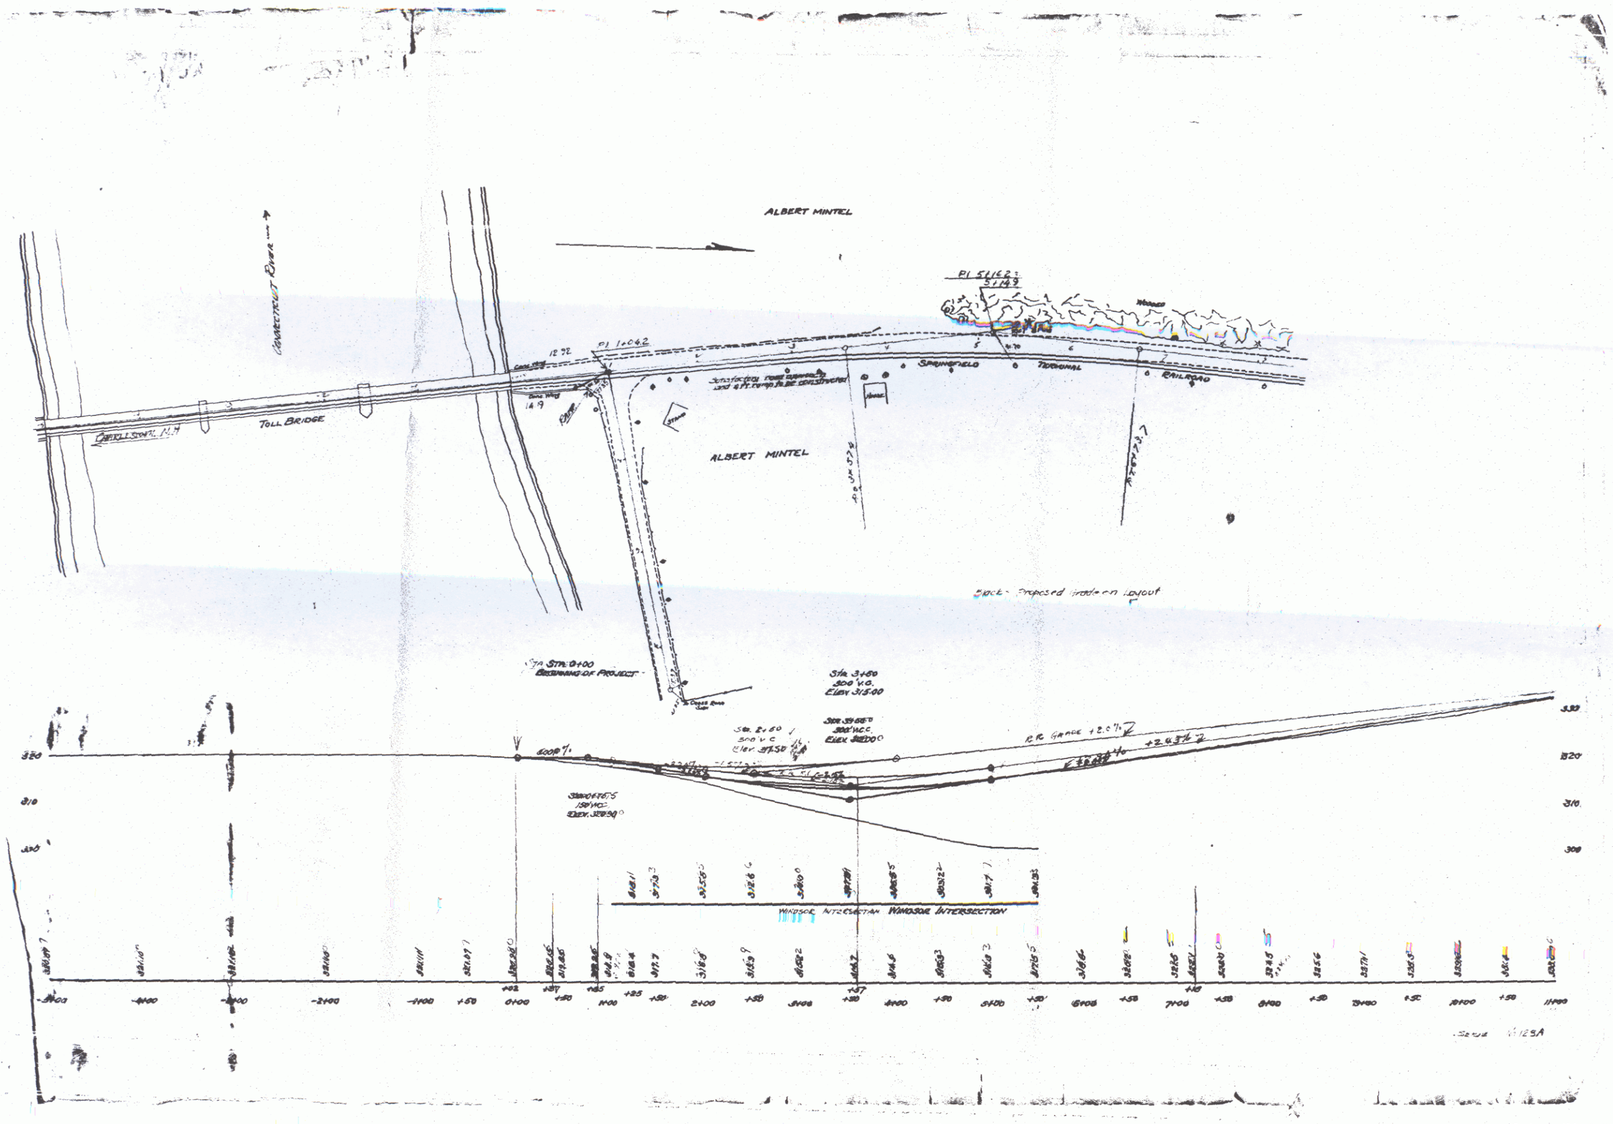
ALBERT MINTEL
CONNECTICUT RIVER
TOLL BRIDGE
ALBERT MINTEL
SPRINGFIELD
TERMINAL
RAILROAD
Sta. Proposed Roadway Layout
Sta. 0+00
BEGINNING OF PROJECT
Sta. 3+60
300 V.C.
Elev. 315.00
WINDSOR INTERSECTION
WINDSOR INTERSECTION

24D

2