FED. ROAD DIST. NO.	STATE	FED. AID PROJ. NO.	FISCAL YEAR	SHEET NO.	TOTAL SHEETS
1	Vt.		1928	3	27

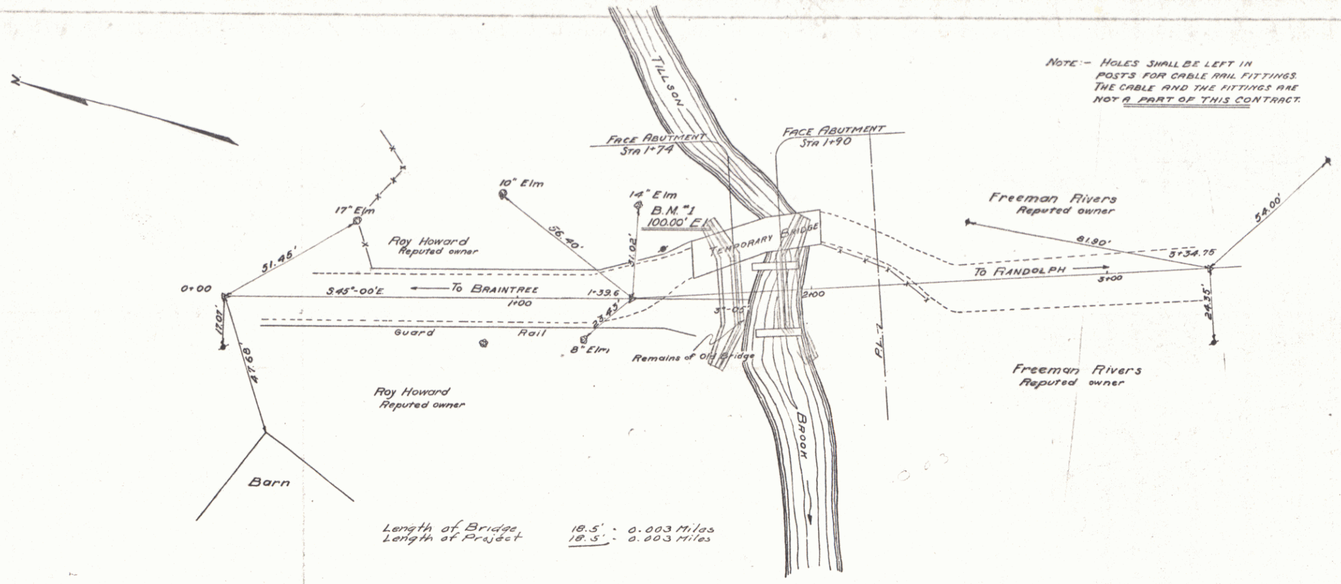

NOTE:- HOLES SHALL BE LEFT IN POSTS FOR CABLE RAIL FITTINGS. THE CABLE AND THE FITTINGS ARE NOT A PART OF THIS CONTRACT.

SHEETS TO BE USED

S.L.B. 20-CR-16 'SQUARE WITH GRAVEL 30" WINGS
S.L.R.6. 12' SQUARE
S.B.2 TYPICAL DETAILS

SAG

SUMMARY OF QUANTITIES FOR BRIDGE NO 40

STRUCTURE EXCAVATION	270
CONCRETE CLASS A (1-2-4)	25
CONCRETE CLASS B (1-2½-3)	184
REINFORCING STEEL	4120
Temporary Bridge	1 Lump Sum

CORRECT —

A. D. Bishop
BRIDGE ENGINEER

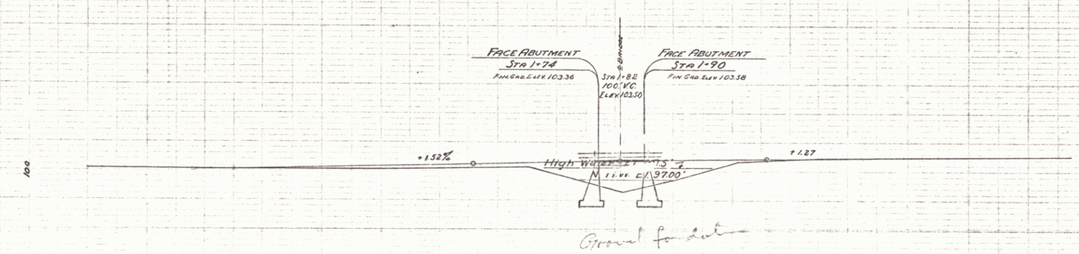

BRAINTREE, VT.
BRIDGE NO 40-'27
DISTRICT NO 7
SCALES FROM 1"=20' FROM 1"=20'

14#12, B3 over Tillson Brook

BM#1 SPIKE & WASHER IN 14" ELM OPPOSITE STA 1+40
ELEV. 100.00

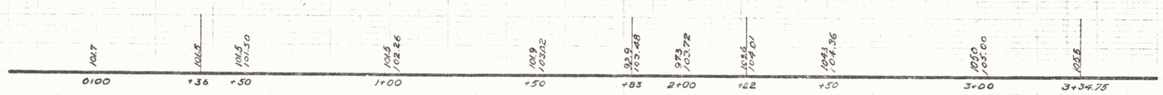

SERIES No. FAEO 7-40

SHEET No 3 OF 27 SHEETS

2