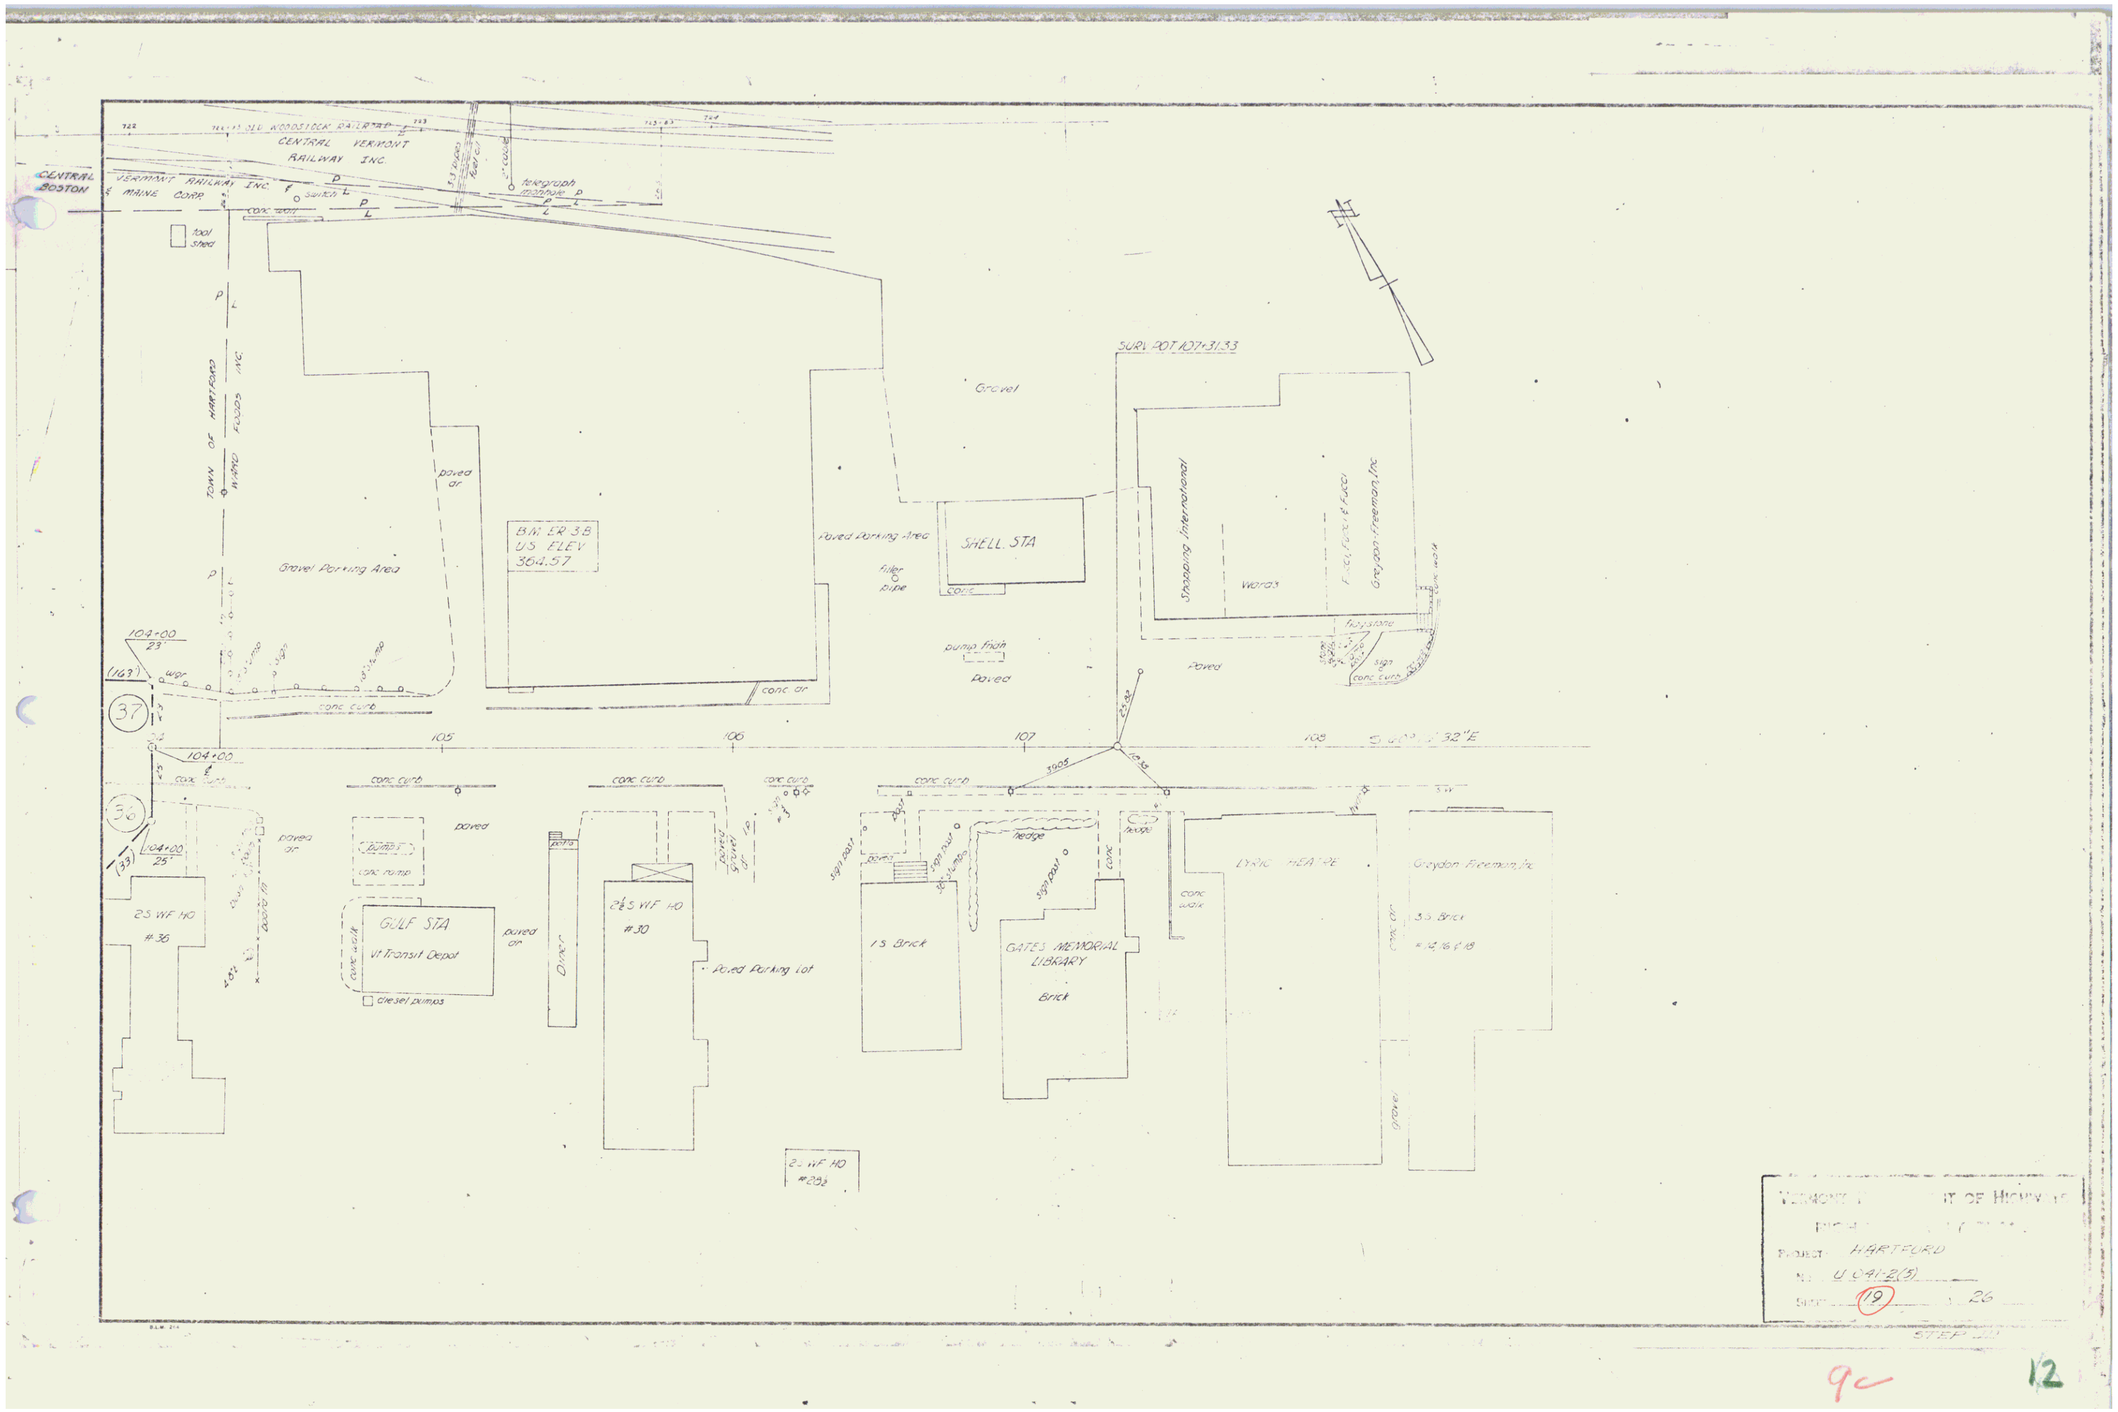

VERMONT DEPARTMENT OF HIGHWAYS
PROJECT: HARTFORD
No. U 041-2(5)
SHEET 19 OF 26
STEP

9c

12