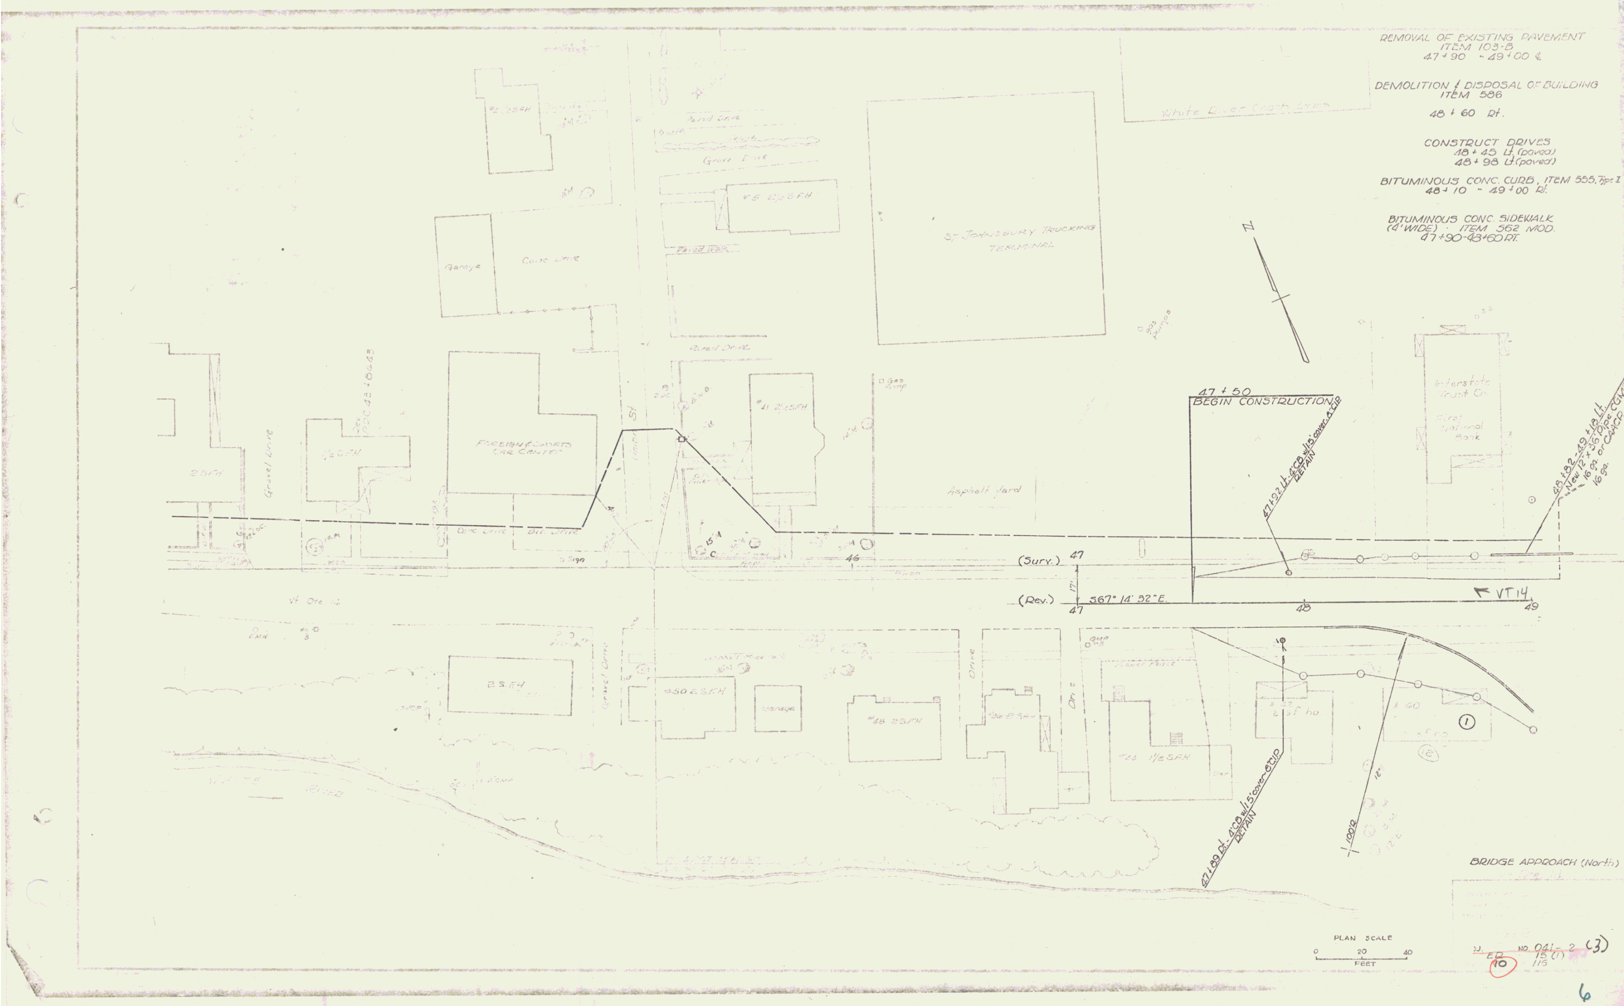
REMOVAL OF EXISTING PAVEMENT
ITEM 103-B
47+90 - 49+00 ℄
DEMOLITION & DISPOSAL OF BUILDING
ITEM 586
48+60 Rt.
CONSTRUCT DRIVES
48+45 Lt. (paved)
48+98 Lt. (paved)
BITUMINOUS CONC. CURB, ITEM 555, Type I
48+10 - 49+00 Rt.
BITUMINOUS CONC. SIDEWALK
(4' WIDE) - ITEM 362 MOD.
47+90-48+60 RT.
47+50
BEGIN CONSTRUCTION
(Surv.)
(Rev.)
S67° 14' 32" E
VT 14
BRIDGE APPROACH (North)
PLAN SCALE
FEET