FED. ROAD DIST. NO.	STATE	ROUTE NO.	FISCAL YEAR	SHEET NO.	TOTAL SHEETS
9	VT.		1928	2	10

CABLE GUARD RAIL REQUIRED

STA 6+88 - 7+12	ON LEFT	24 LINEAR FT.
7+61 - 7+85	ON RIGHT	24 LINEAR FT.
TOTAL FOR SHEET		48 LINEAR FT.

STA. 7+13 NEW CULVERTS REQUIRED

18" REINFORCED CONCRETE PIPE LENGTH		40.0 FT.
CONCRETE CLASS A	(1:2:4)	1.6 CU. YDS.
CLASS B	(1:2½:5)	1.6 CU. YDS.
REINFORCING STEEL		115.0 LBS.
DROP INLET WITH PRECAST CONCRETE TOP		

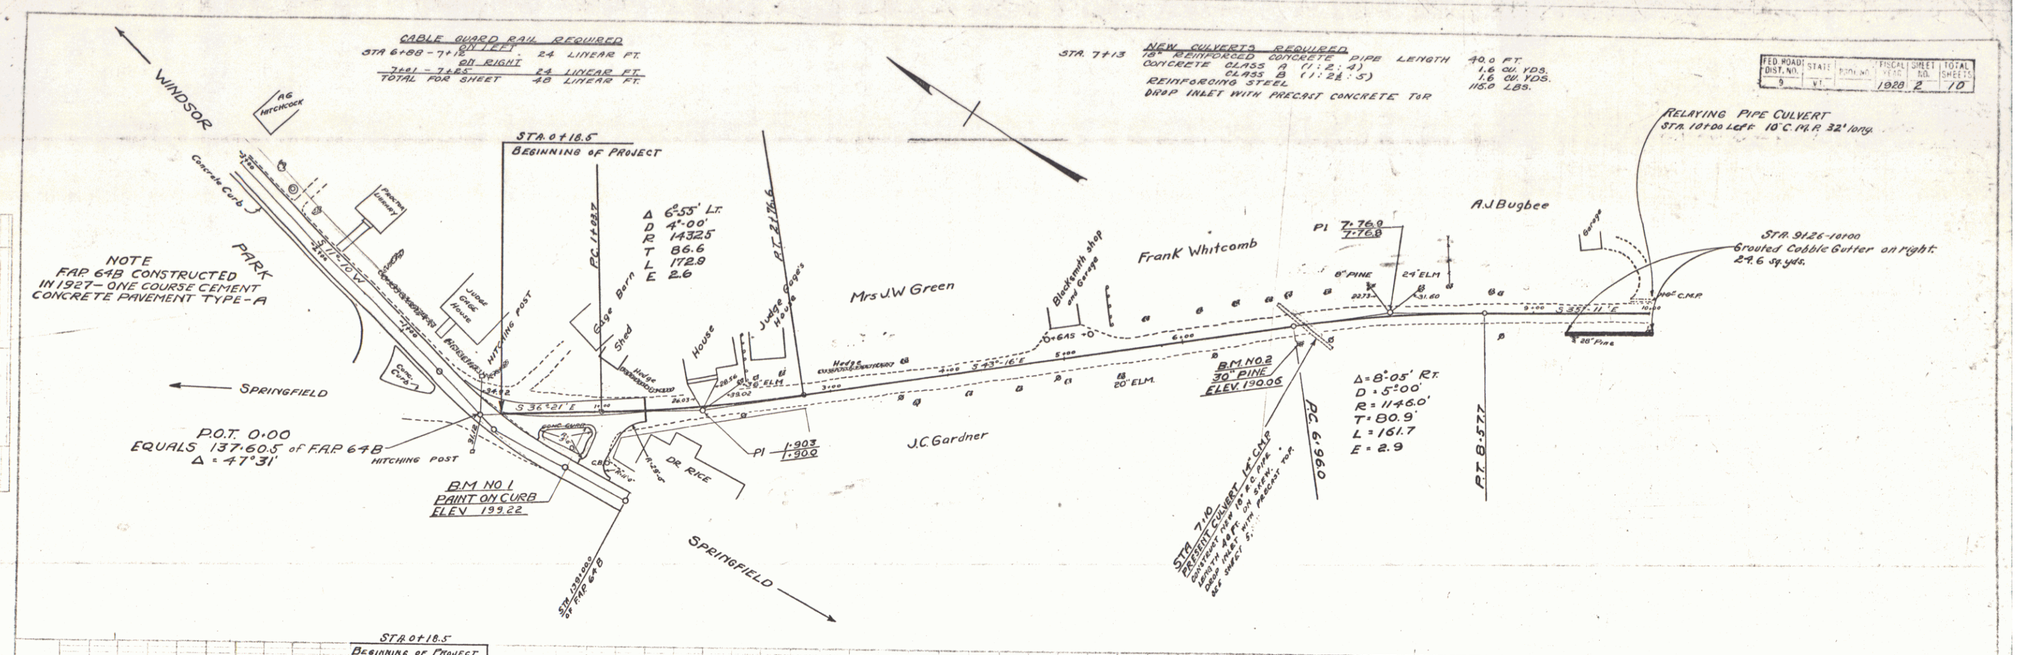

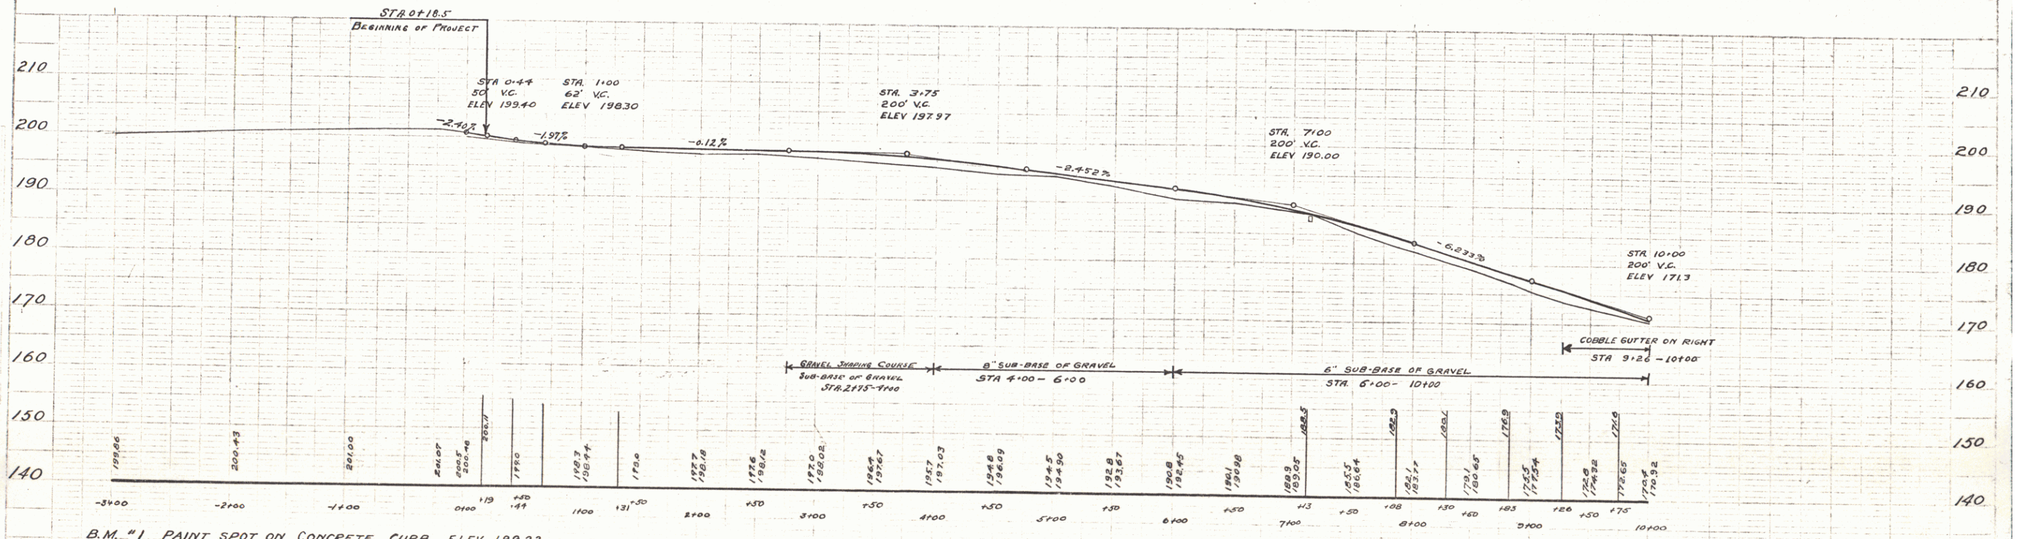

B.M. #1 PAINT SPOT ON CONCRETE CURB ELEV. 199.22.
B.M. #2 SPIKE IN ROOT OF 30" PINE RIGHT OF STA. 7+00± ELEV. 190.06.

WEATHERSFIELD
ASCUTNEYVILLE - CLAREMONT ROAD
SHEET 2 OF 10

WOOD MERTIER 1928

WOOD POOLE POOLE 1928

2