FED. AID PROJ. NO.	STATE	PROJECT NO.	FISCAL YEAR	SHEET NO.	TOTAL SHEETS
S	VT.		1937	3	26

PARCEL	INSTRUMENT	DATE	GRANTOR	GRANTEE	RECORDED BARNARD BOOK	PAGE	DATE	REMARKS
A.B.C.	Q.C.D.	3-26-37	MARGARET KOENIG	STOF VT.	27 ½	301-301	4-22-37	
A.B.C.	Q.C.D.	3-24-37	ALTON E. HALLETT & WIFE	"	27 ½	302-303	4-22-37	

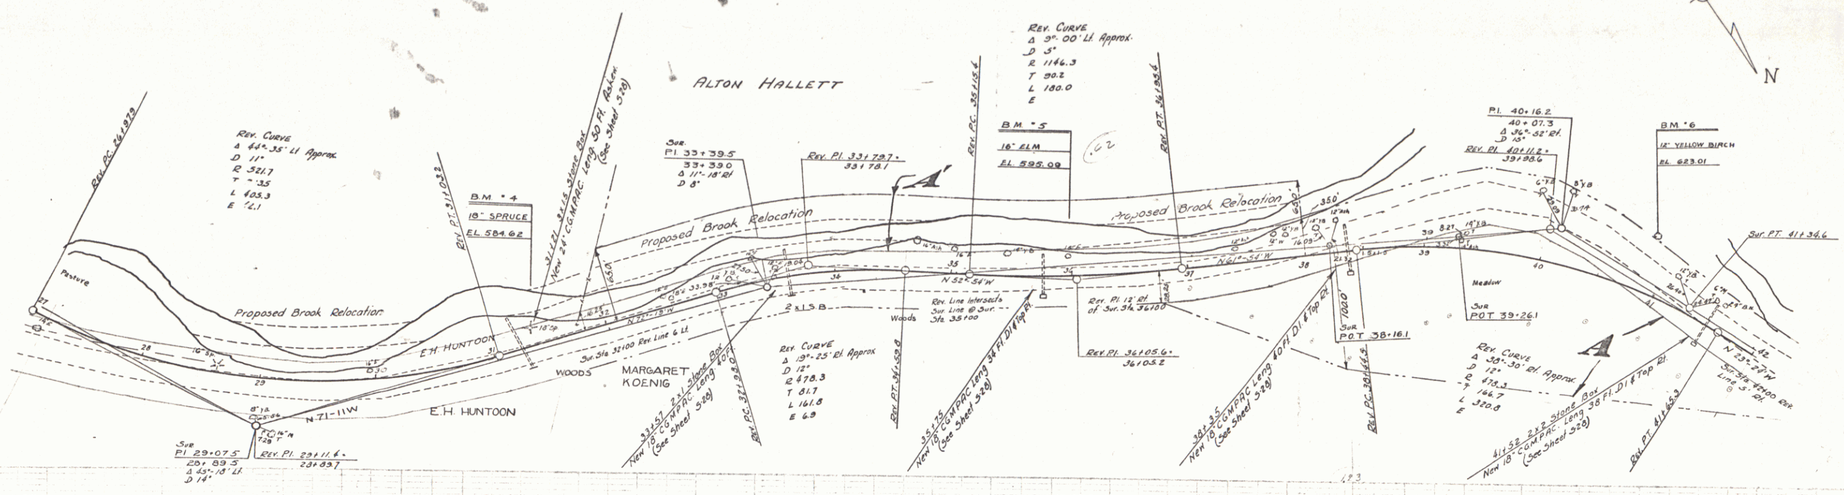

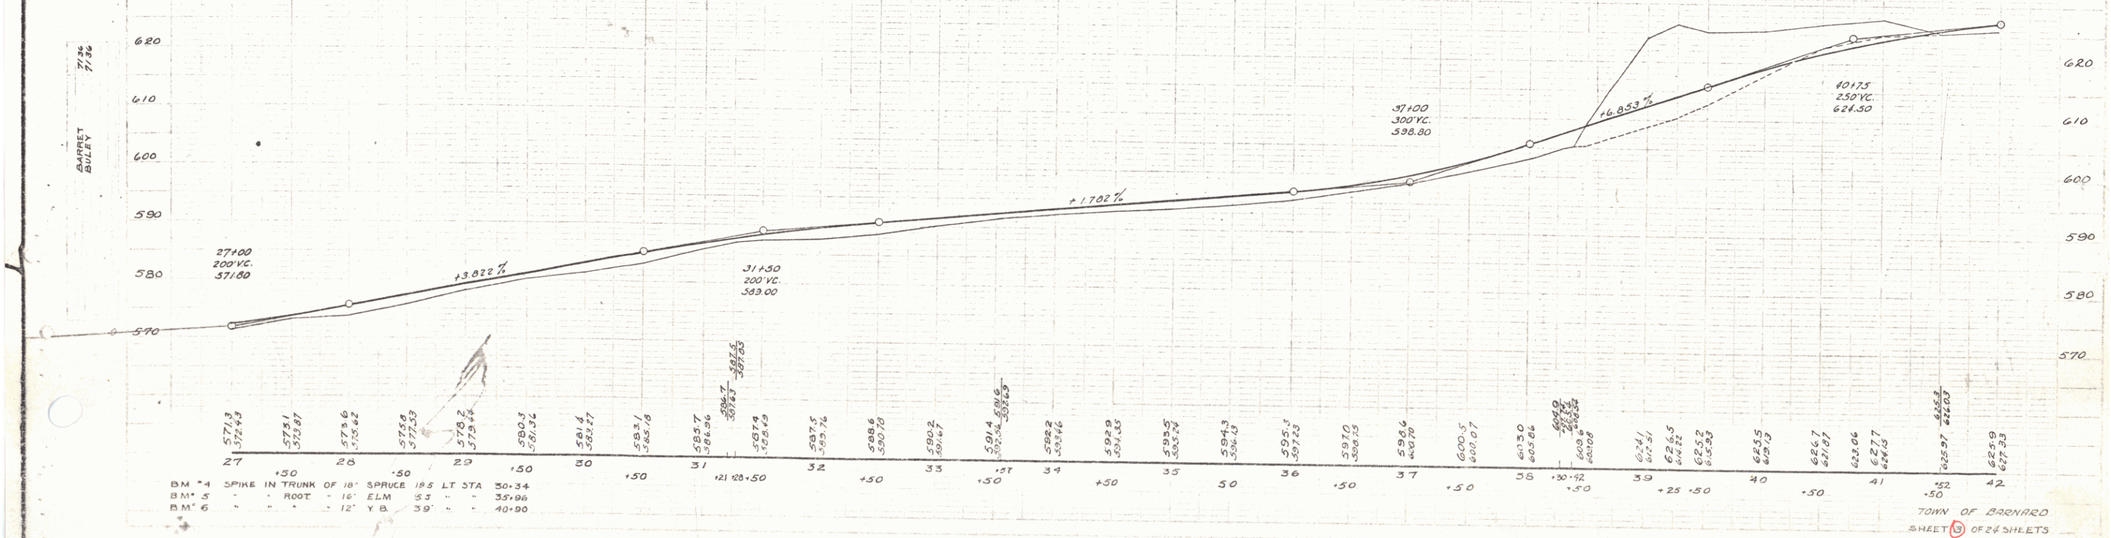

B.M. #4	SPIKE IN TRUNK OF	18"	SPRUCE	18.5	LT STA	30+34
B.M. #5	" " ROOT "	16"	ELM	53	" "	35+96
B.M. #6	" " " "	12"	Y.B.	39'	" "	40+90

TOWN OF BARNARD
SHEET 3 OF 26 SHEETS

3