INDEX OF SHEETS

SHEET NO.

1. TITLE SHEET
2. TYPICAL CROSS SECTIONS (2 1/2" BIT. CONC. PAV'T, ITEM 361-B)
3. QUANTITY SHEET
4. EARTHWORK SHEET
5-10. PLAN AND PROFILE SHEETS
11. DETAILS OF DIVISIONAL ISLAND
12-13. DETAILS OF 84" X 176' CGMR.P. AT STA. 23+90.5
14. STANDARD SHEET A-61 (SOLID ROCK EXCAVATION)
15. STANDARD SHEET B-1 (BANKING TABLES)
16. STANDARD SHEET B-5 (TYPICAL SLOPE GRADING)
17. STANDARD SHEET B-10 (EMBANKMENT ON A SLOPE)
18. STANDARD SHEET B-11 (SLOPE STABILIZATION)
19. STANDARD SHEET C-1 (GUTTER)
20. STANDARD SHEET C-1a (CURBS)
21. STANDARD SHEET D-2 (CPM HEADWALLS)
22. STANDARD SHEET D-3 (TREATED GUTTERS)
23. STANDARD SHEET D-8 (DROP INLETS)
24. STANDARD SHEET D-9 (RCDI/W GRANITE CURB)
25. STANDARD SHEET D-10 (RCDI/W GRANITE SLOPE EDGING)
26. STANDARD SHEET D-16 (GRATES)
27. STANDARD SHEET E-1 (BARRICADES, SIGNS AND LIGHTS)
28. STANDARD SHEET E-31 (FED. AID CONST. IDENT. SIGNS)
29. STANDARD SHEET G-3 (THREE CABLE GUARD RAIL)
30. STANDARD SHEET G-4 (MARKER POSTS AND GUIDE POSTS)
31. STANDARD SHEET J-1 (PROJECT MARKERS AND BOUNDARY MARKERS)
32-46. CROSS SECTION SHEETS
47. CURVE BANKING TRANSITION DIAGRAMS

STATE OF VERMONT
DEPARTMENT OF HIGHWAYS

PROPOSED IMPROVEMENT

TOWN OF RANDOLPH
COUNTY OF ORANGE
RANDOLPH-BETHEL ROAD
VERMONT ROUTE # 12 Pin# 99R940

BEGINNING AT THE SOUTHERLY VILLAGE LINE OF RANDOLPH AND EXTENDING SOUTHERLY 0.388 MILES

LENGTH OF PROJECT 2,047.6 FEET-0.388 MILES

1966 ADT 3000
1985 ADT 3230
1985 DHV 350
V = 50 MPH
D = 54 %
T = 9 %

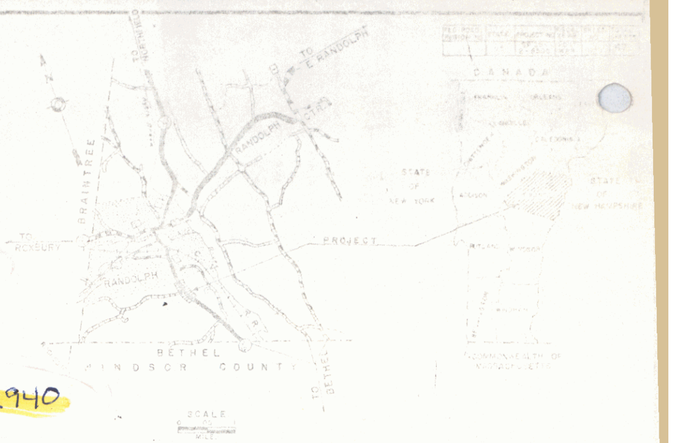

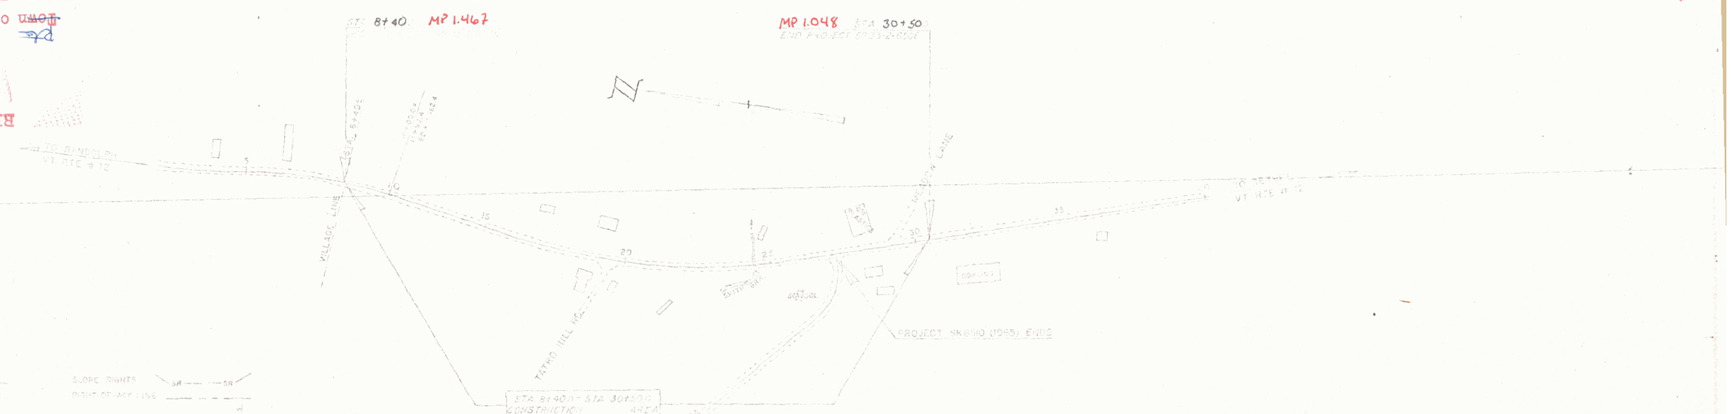

CONVENTIONAL SIGNS

SLOPE RIGHTS
RIGHT-OF-WAY LINE
GROUND ELEVATION
GRADE ELEVATION

CURVE DATA
DEFLECTION OF ANGLE
DEGREE OF CURVE
RADIUS OF CURVE
TANGENT DISTANCE
LENGTH OF CURVE
EXTERNAL DISTANCE

SCALE
100 200 300 400
FEET

THESE PLANS ARE SUBJECT TO SUCH REVISIONS AS MAY BE REQUIRED BY THE BOARD OF PUBLIC ROADS OR THE COMMISSIONER OF HIGHWAYS

CONSTRUCTION TO BE CARRIED ON IN ACCORDANCE WITH THESE PLANS AND THE STANDARD SPECIFICATIONS OF THE DEPARTMENT OF HIGHWAYS, ADOPTED JANUARY 1, 1960, AND THE PROVISIONS OF THE CONTRACT.

DEPARTMENT OF COMMERCE
DIVISION OF FOOD AND HOUSING

March, 1966							SP 35-2-6506 (1)

VT 12

RIGHT-OF-WAY DIVISION
TOWN FILE
PERPETUAL
Town of
(To Be Returned To R.O.W. Division)