FED. ROAD DIST. NO.	STATE	FED. AID PROJ. NO.	FISCAL YEAR	SHEET NO.	TOTAL SHEETS
9	Vt.	40	1922	5	36

GUARD RAIL REQUIRED

ON LEFT

Sta 36+00 to Sta 39+28 Length 328 ft.
" 42+79 " " 43+03 " 24 "

ON RIGHT

Sta 36+00 to Sta 37+76 Length 176 ft.
" 42+79 " " 43+03 " 24 "
Total this sheet 352 ft.

NEW CULVERTS REQUIRED

Sta 37+43 16" Corr Iron 42 ft.
1-2½-3 Conc. Headwalls 1.3 cu yds.

Sta 42+91 14" Corr Iron 32'
1-2½-3 Conc Headwalls 1 cu yd.

SUB-BASE REQUIRED

Sta 30+00 to Sta 35+50 length 550 ft.

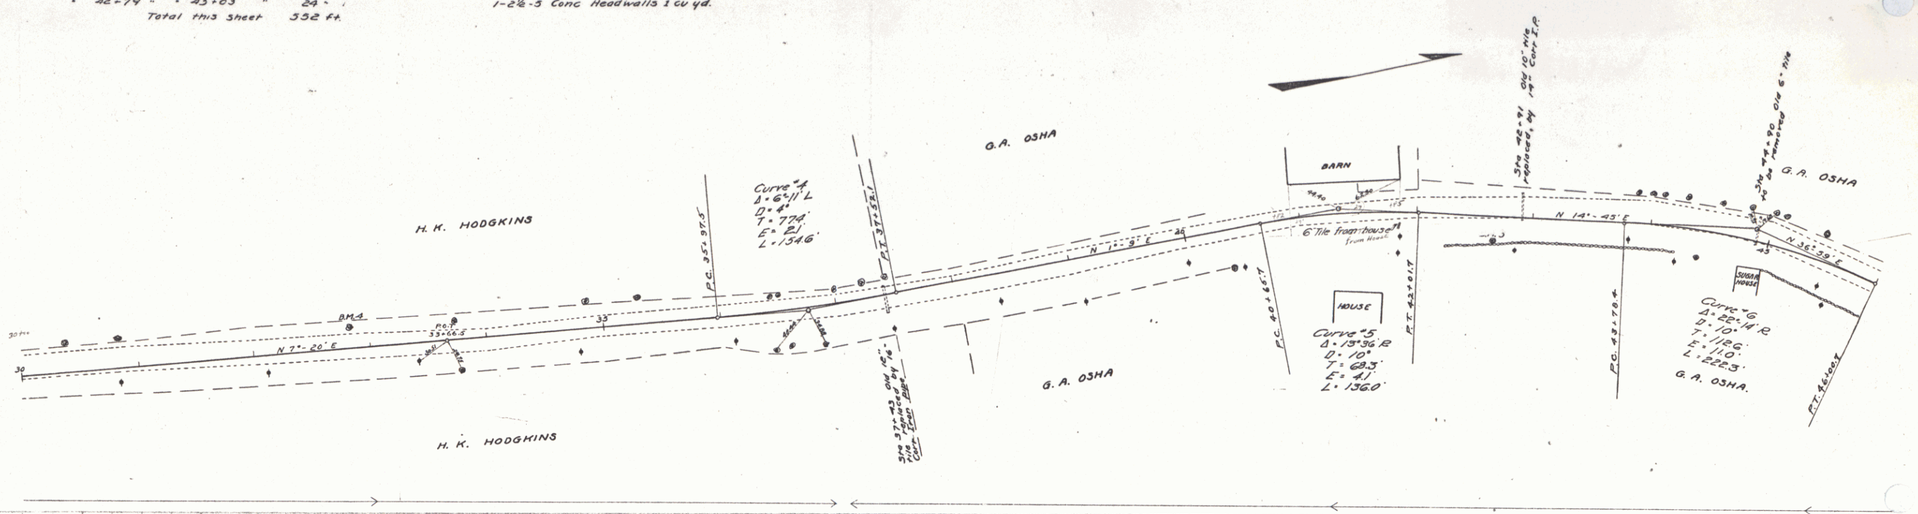

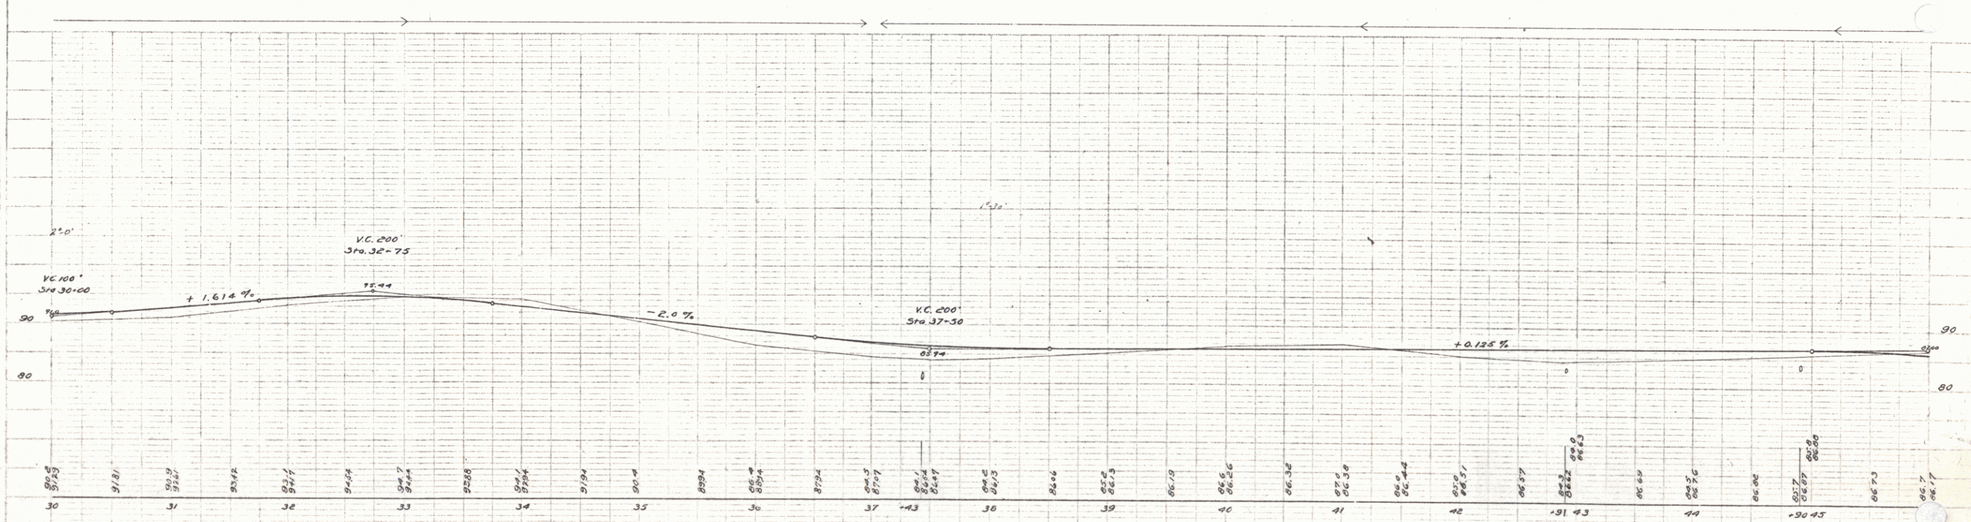

B.M. #4 Spike in 14" Elm Left of Sta. 32+88 Elev. 94.69
B.M. #5 " " 48" " Rt. of Sta. 42+66 Elev. 87.06

Series F. No. 40 Filed
Sheet 5 of 36

4