F.E.D. ROAD DIST. NO.	STATE	PROJ. NO.	FISCAL YEAR	SHEET NO.	TOTAL SHEETS
9	VT.				

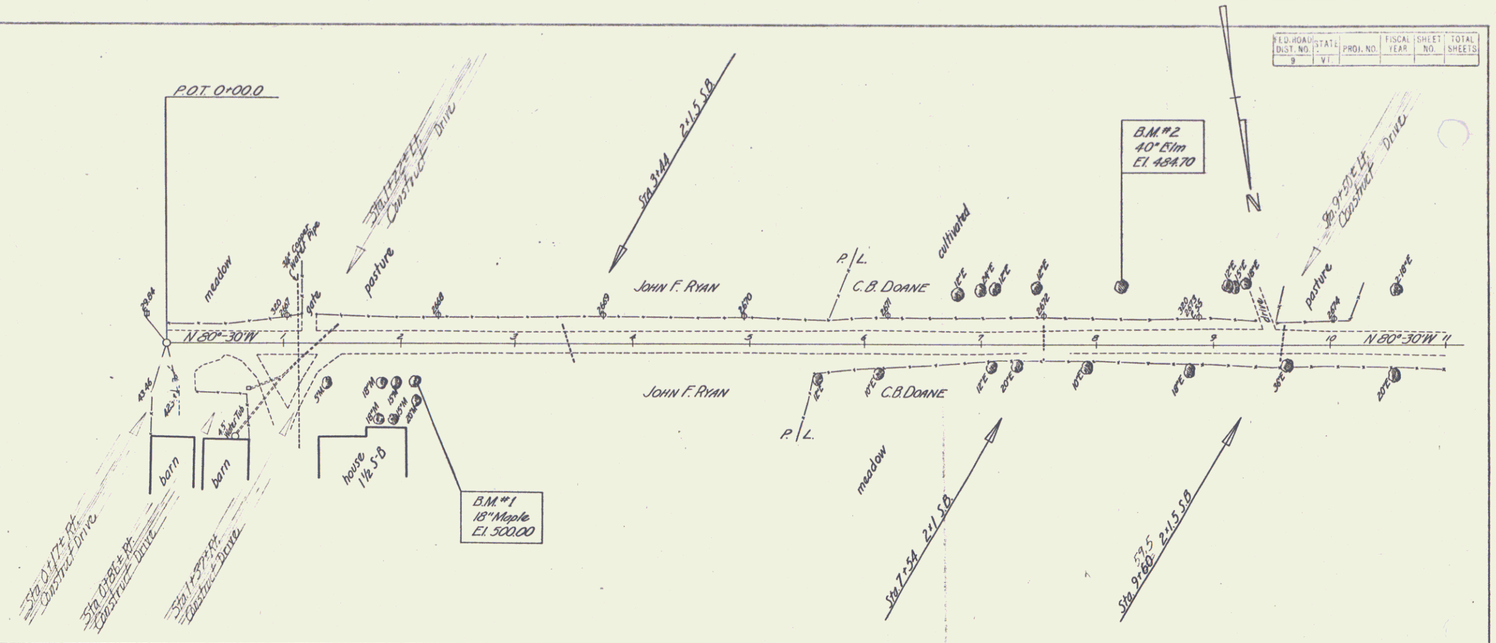

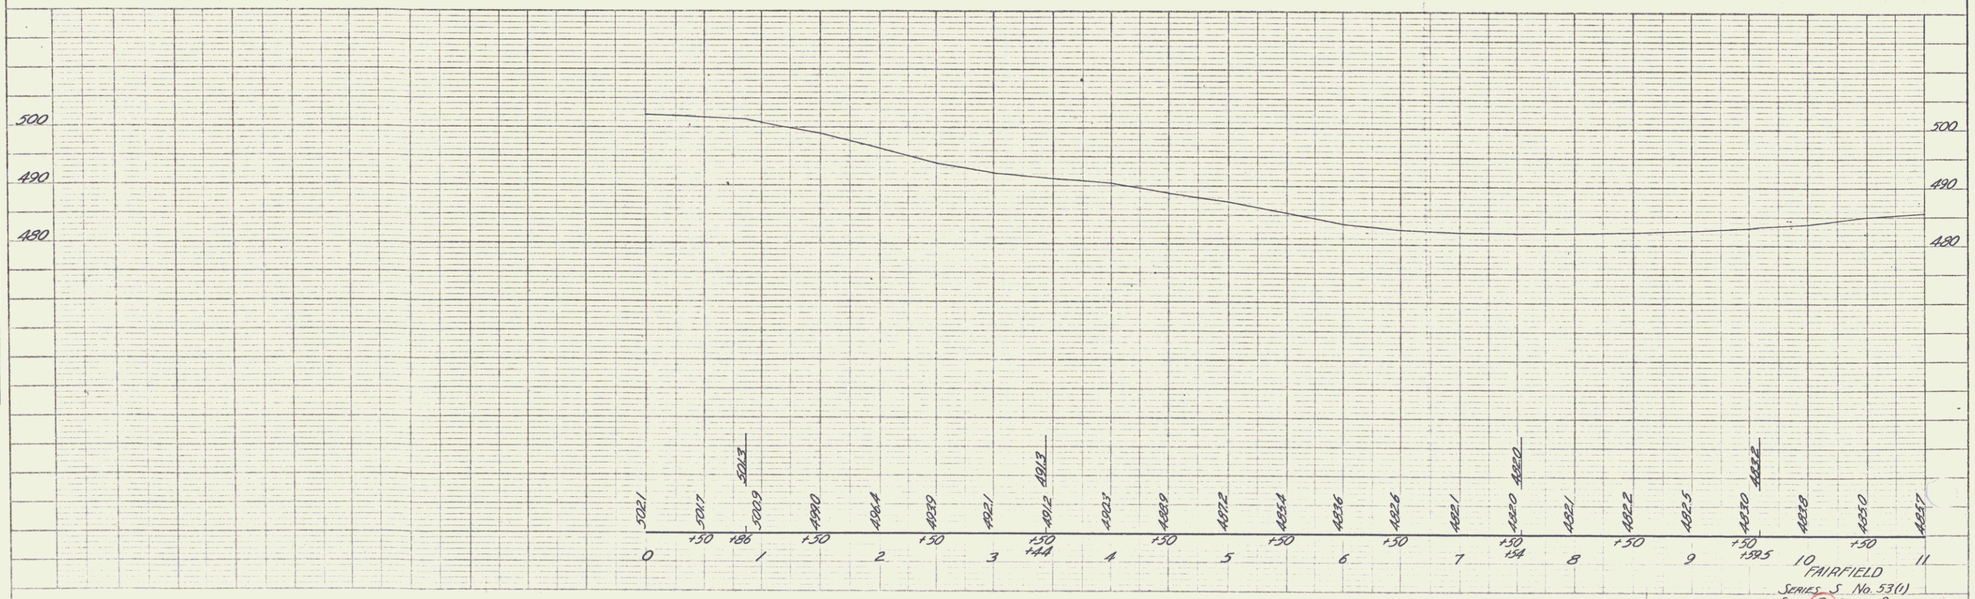

FAIRFIELD
SERIES S No. 53(1)
SHEET 2 OF SHEETS

PLATE 1 - PLAN-PROFILE O.P.R.&R.E. STANDARD
BUFFALO & BUFFALO ES, NEW YORK
K & E CO. No. 340-12

2