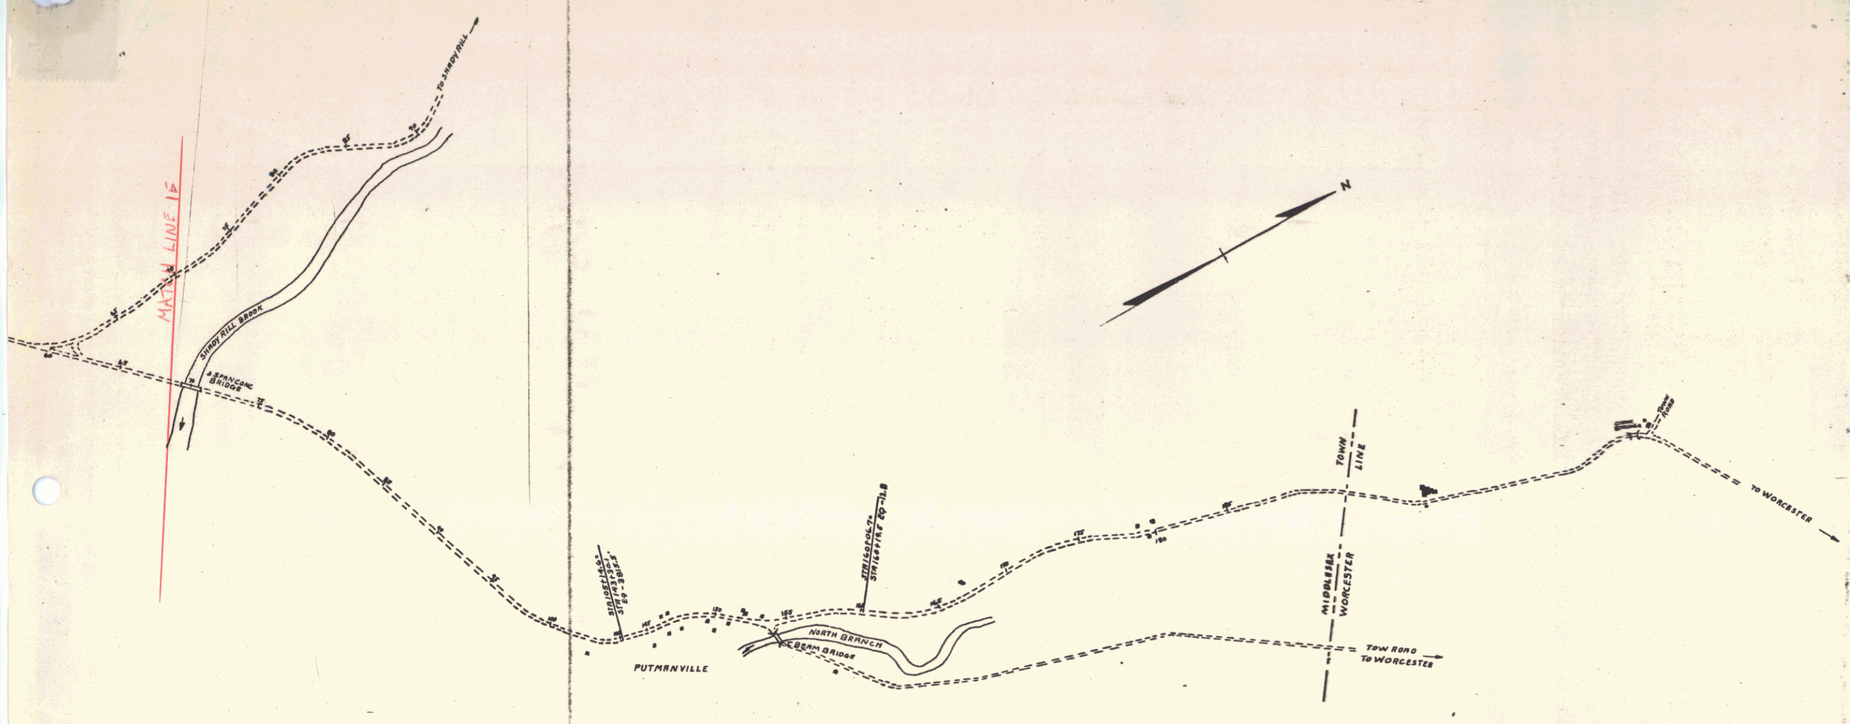

ROADS AT WRIGHTVILLE DAM
MIDDLESEX VT.

SCALES PLAN 1 INCH = 400 FT
PROFILE HOR. 1 INCH = 400 FT.
VER. 1 INCH = 40 FT.

1F

7