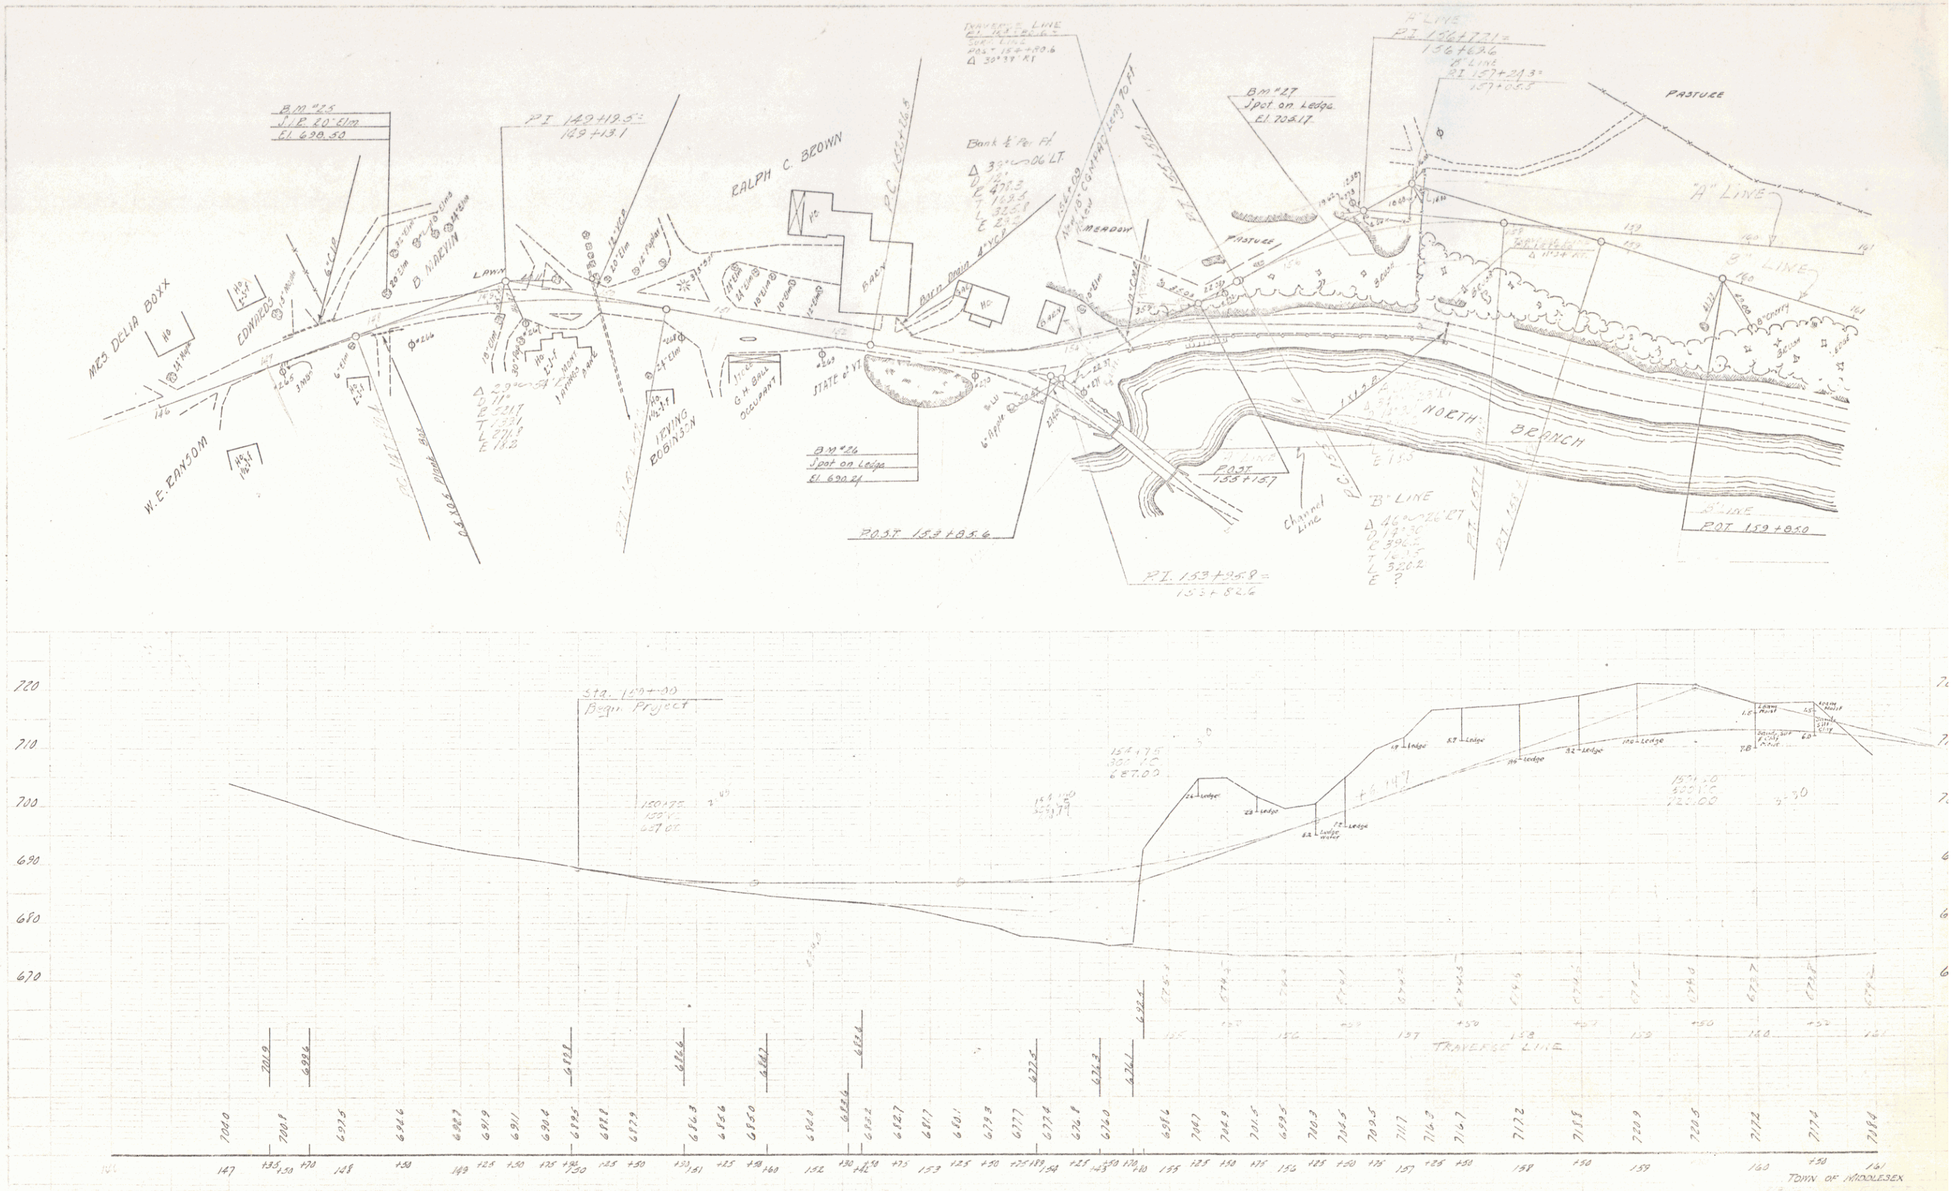
MRS DELIA BOXX
EDWARDS
W.E. RANSOM
D. MARVIN
LAWN
B.M. #25
J.I.P. 20" Elm
El. 690.50
PI 149+19.5=
149+13.1
RALPH C. BROWN
PC 155+16.5
Bank & Per Pl
Open Drain
MEADOW
PASTURE
STATE ROAD
G.H. BELL DISCLAIMER
IRVING ROBINSON
B.M. #26
J spot on Ledge
El. 690.24
POST 153+85.6
PI 153+35.9=
153+82.6
Channel Line
"B" LINE
POST 155+15.7
B.M. #27
J spot on Ledge
El. 705.17
"A" LINE
PASTURE
NORTH BRANCH
POST 159+85.0
Sta. 150+00
Begin Project
TRAVERSE LINE
TOWN OF WOODSTOCK

103A

42