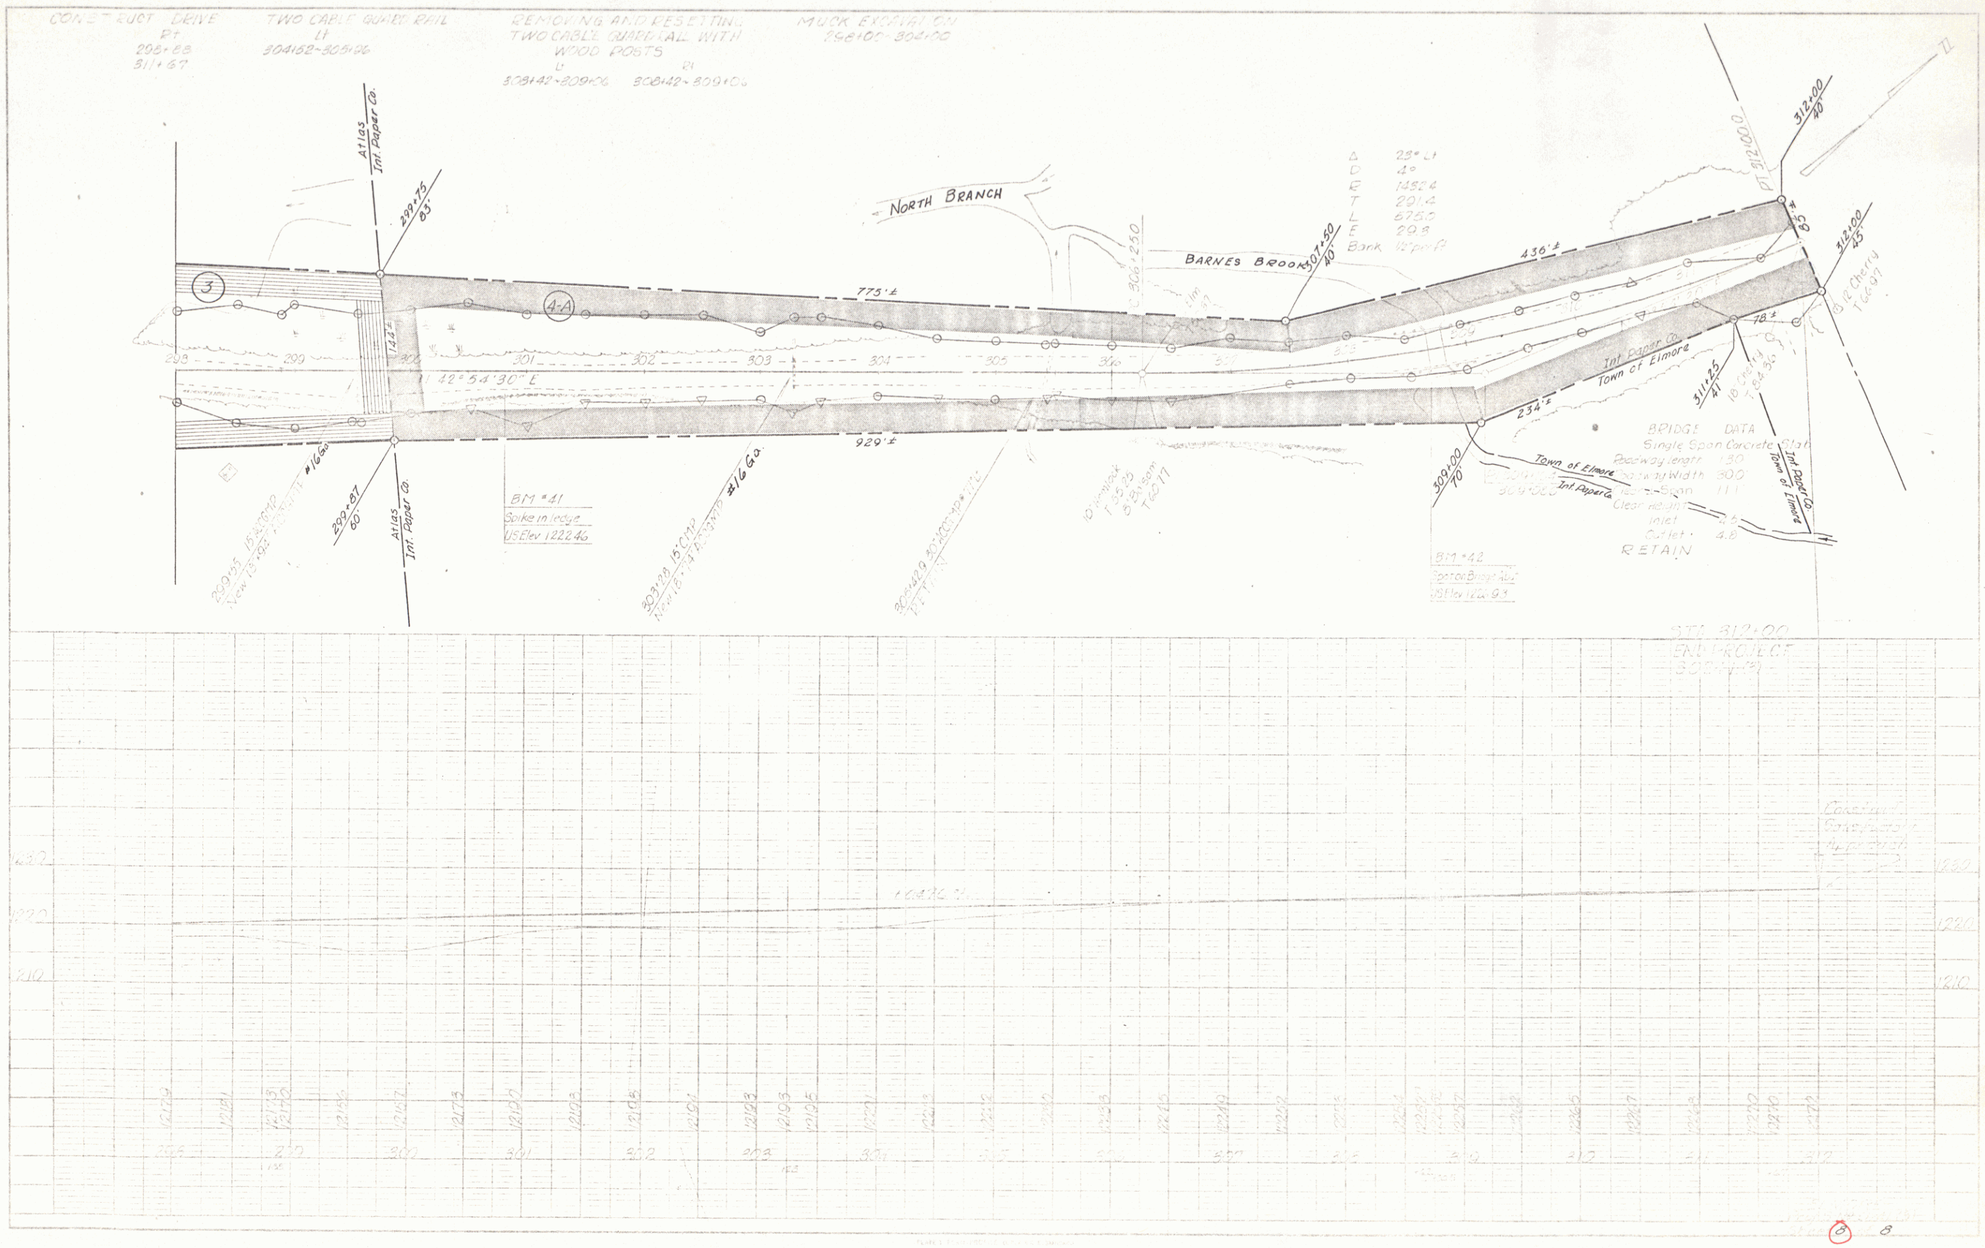
CONSTRUCT DRIVE
Rt
208+88
311+67
TWO CABLE GUARD RAIL
Lt
304+52-305+06
REMOVING AND RESETTING
TWO CABLE GUARDRAIL WITH
WOOD POSTS
Lt
308+42-309+06
Rt
308+42-309+06
MUCK EXCAVATION
298+00-304+00
NORTH BRANCH
BARNES BROOK
Δ 25° Lt
D 4°
R 1432.4
T 201.4
L 397.0
E 20.8
Bank 12" pipe ft
775'±
436'±
929'±
234'±
78'±
42°54'30" E
Int Paper Co.
Town of Elmore
BIM #41
Spike in ledge
US Elev 1222.46
BIM #42
Spike on Bridge Adj.
US Elev 1221.93
BRIDGE DATA
Single Span Concrete Slab
Roadway Length 130
Roadway Width 30.0
Skew 111
Clear Height
Inlet 4.0
Outlet 4.0
RETAIN
STA 312+00
END PROJECT
Conservation Easement Area
PT 312+00