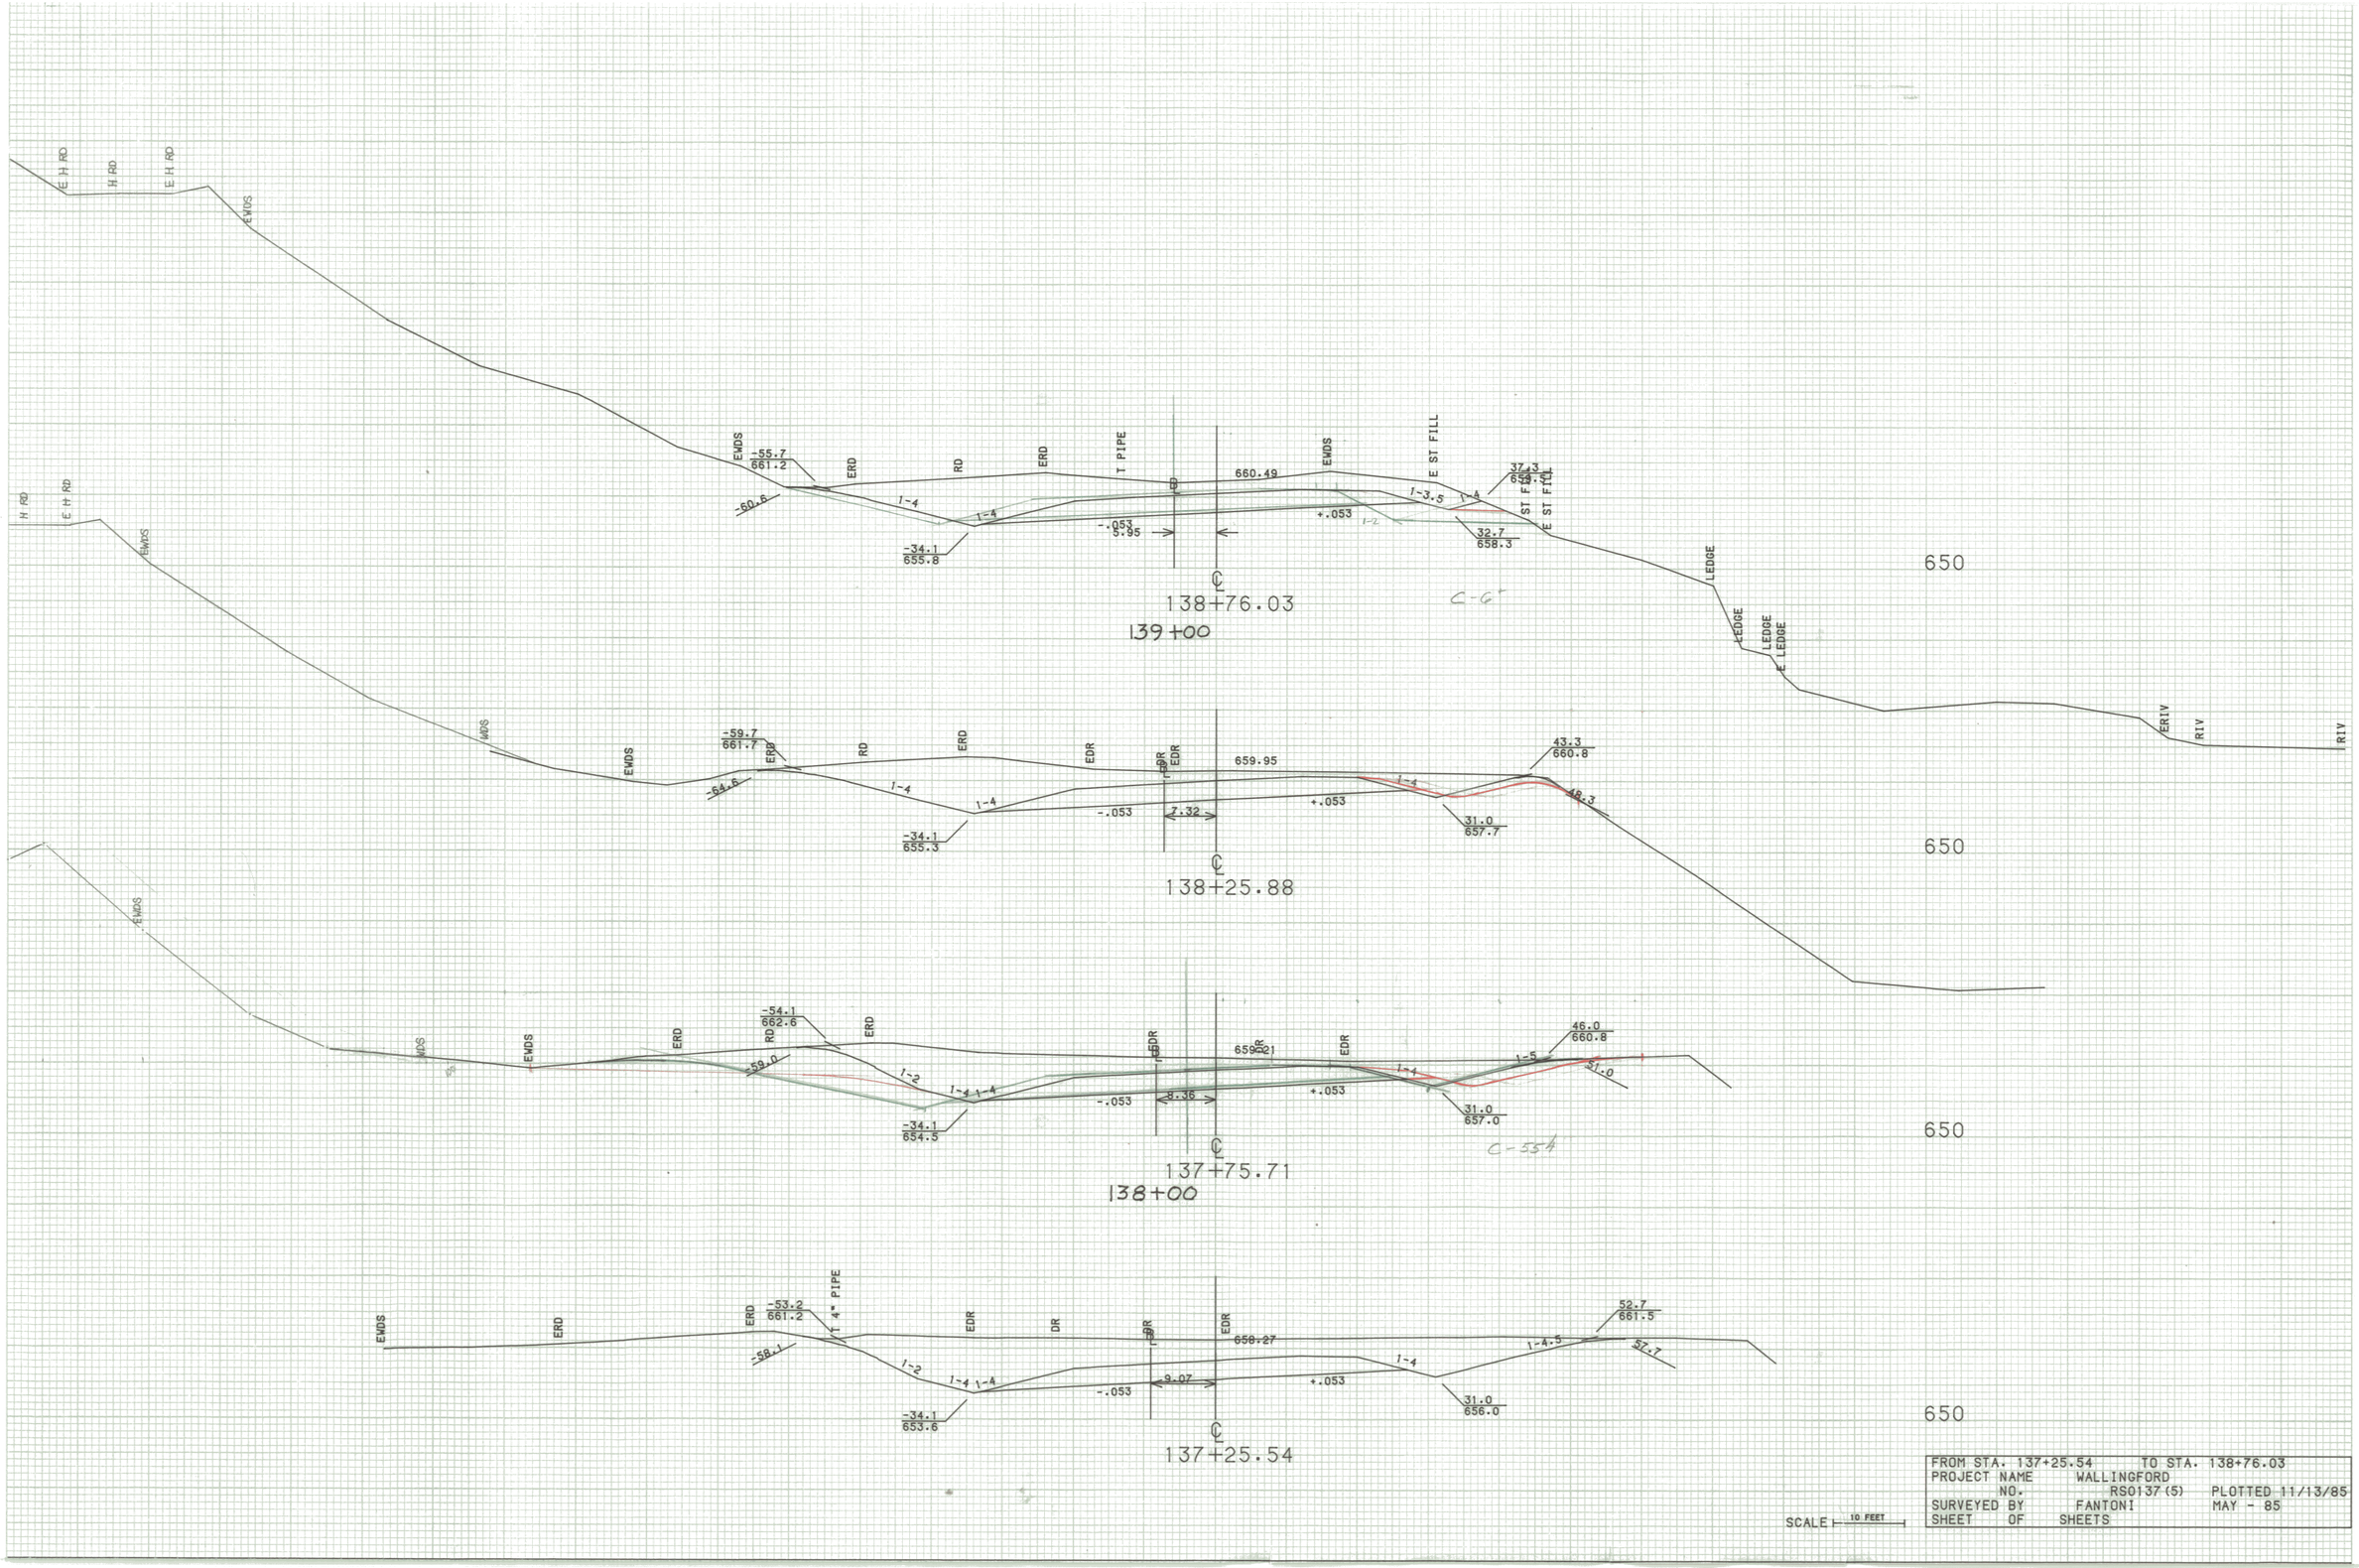

FROM STA. 137+25.54		TO STA. 138+76.03	
PROJECT NAME	WALLINGFORD		
NO.	RS0137(5)		PLOTTED 11/13/85
SURVEYED BY	FANTONI		MAY - 85
SHEET OF	SHEETS		