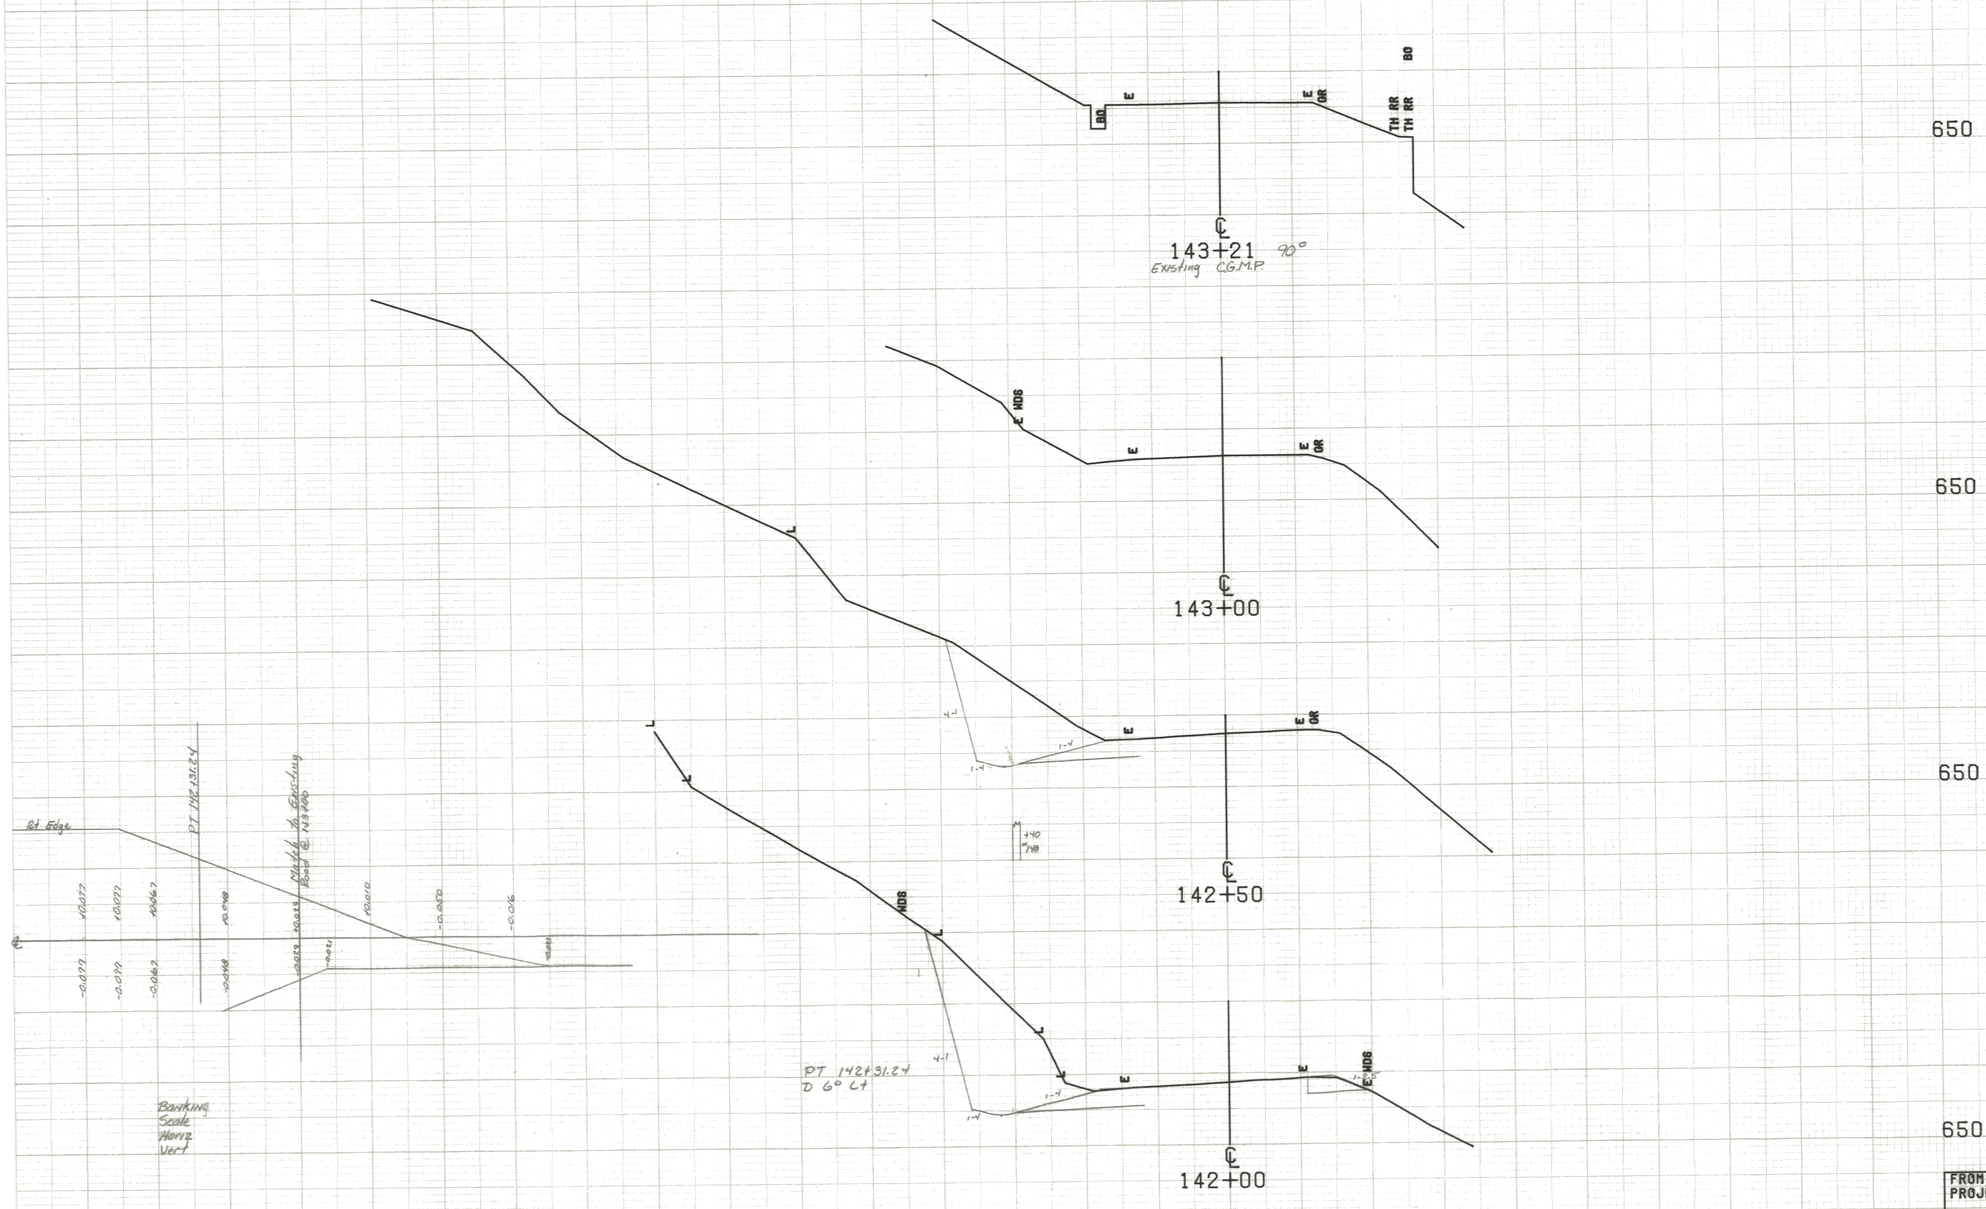

FROM STA. 142+00	TO STA. 143+21
PROJECT NAME WALLINGFORD	
NO. RS0137(5)	PLOTTED 10/06/80
SURVEYED BY DAVIS	02/80
SHEET OF SHEETS	

SCALE 10 FEET