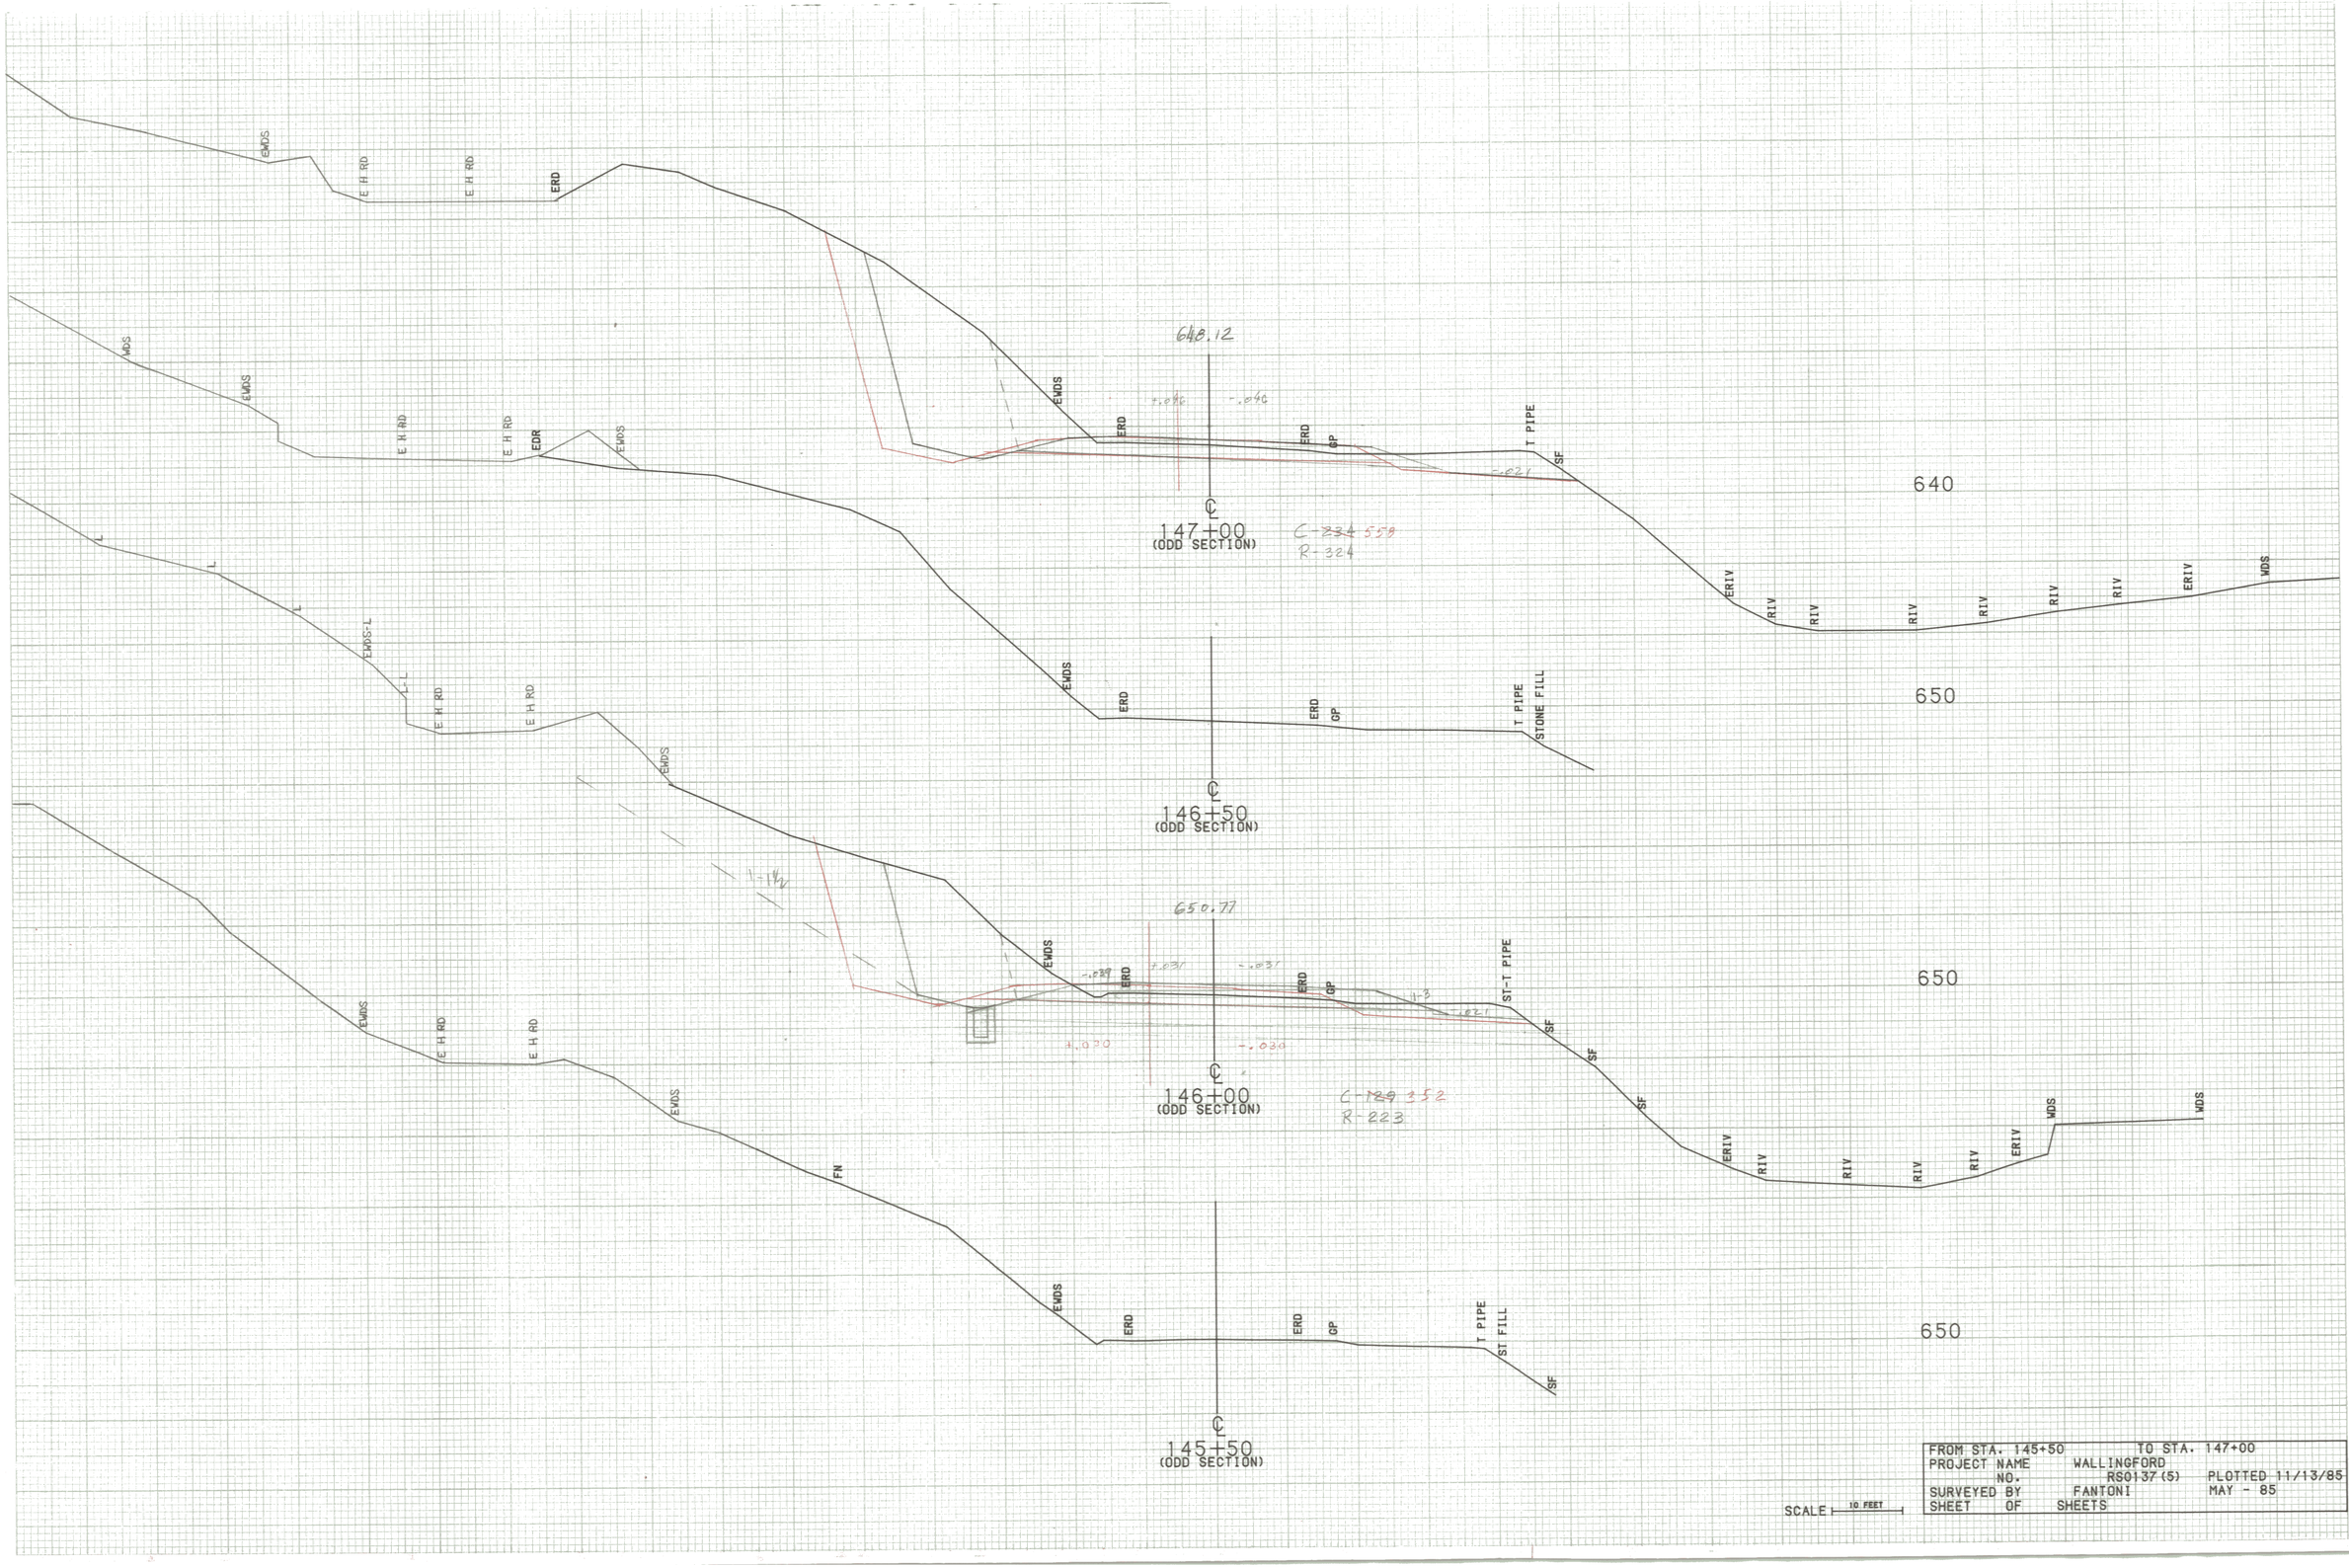

FROM STA. 145+50		TO STA. 147+00	
PROJECT NAME	WALLINGFORD		
NO.	RS0137(5)		PLOTTED 11/13/85
SURVEYED BY	FANTONI		MAY - 85
SHEET OF	SHEETS		

SCALE 10 FEET