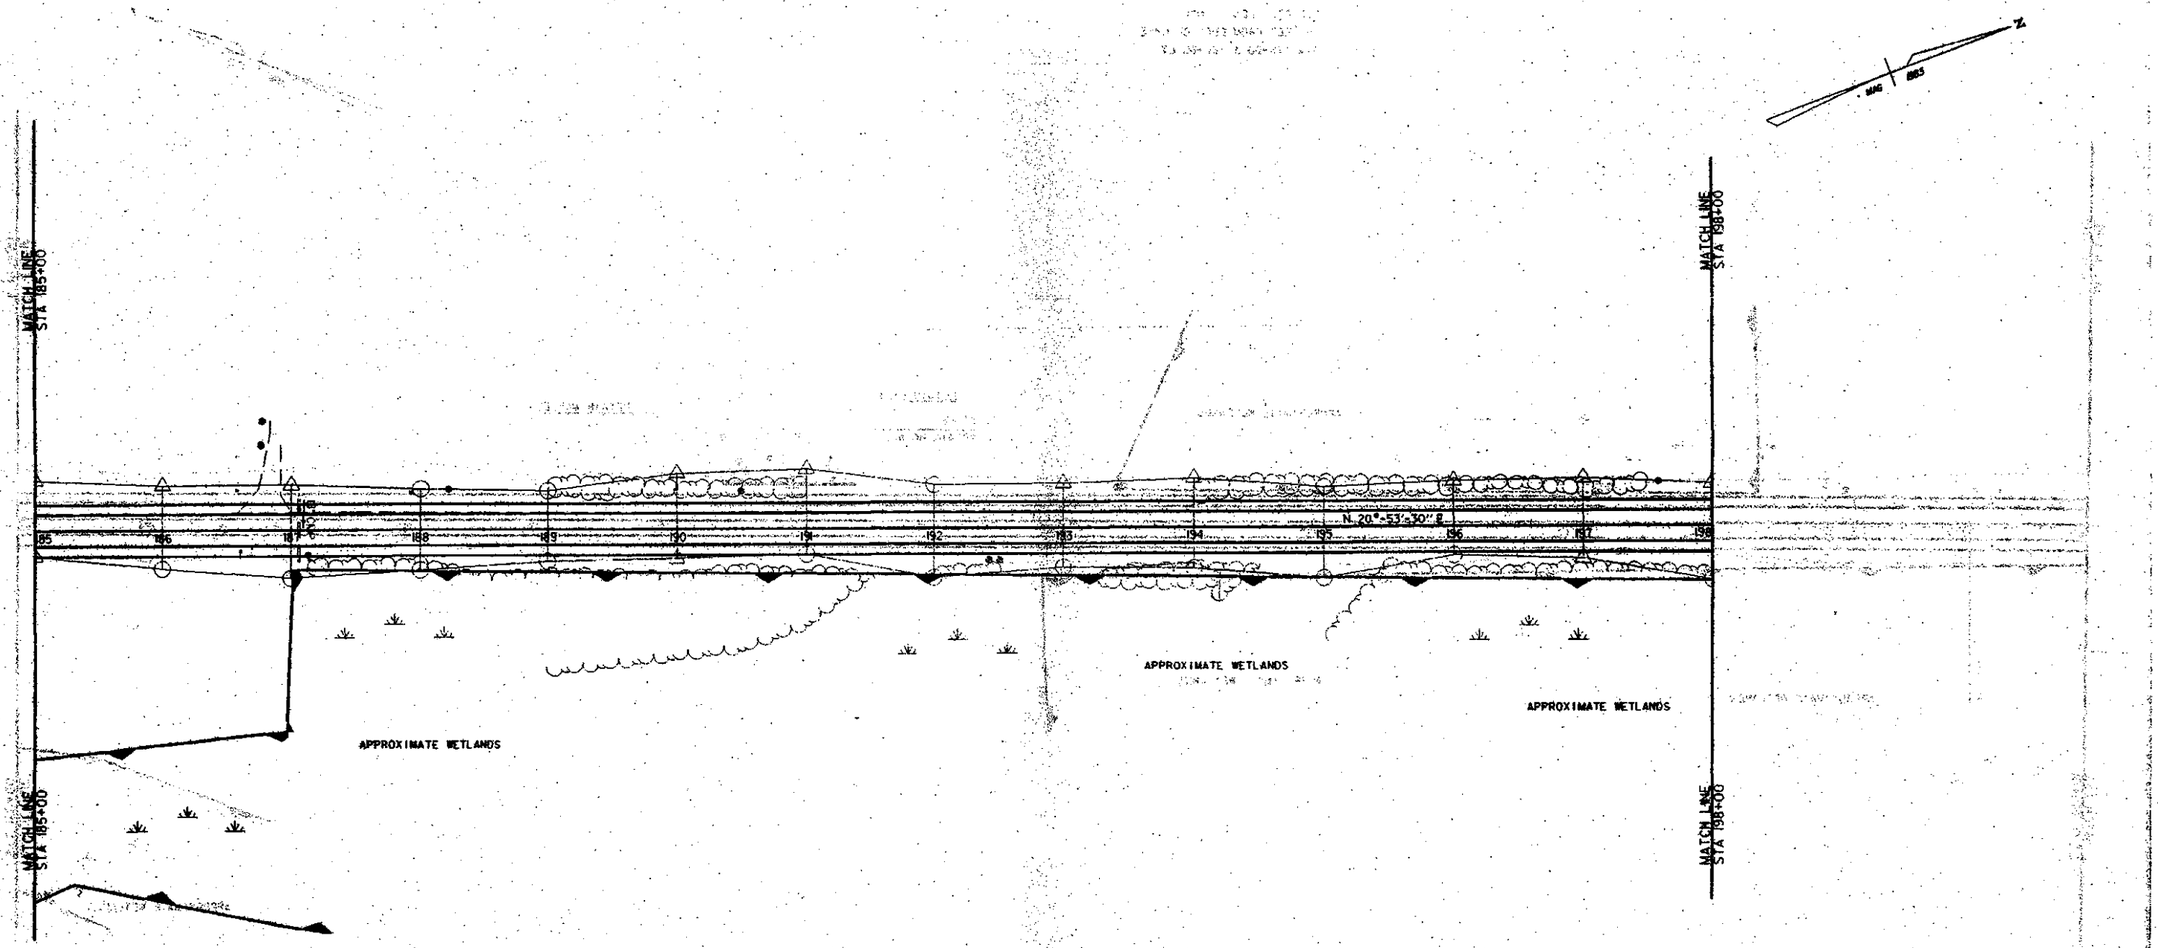

ALTERNATIVE B

SCALE 1"=100'-0

50 0 50

SURVEYED BY		DATE	
DRAWN BY	G. WOODS	DATE	
SQUAD LEADER	J.A. GARSO		
DESIGN FILE NO.	/78d051/1d051bdr.dgn		
PFARM FILE	.../ipsms/107.	DATE PLOTTED	7/95
PROJ. NAME	BRANDON-LEICESTER		
PROJ. NO.	FEGC F 019-3(29)		
SHEET 7 OF 15 SHEETS			

DATUM
VERTICAL
HORIZONTAL