NOTES:

1:2 SLOPES WITH GUARD RAIL:
STA 272+00 Δ 274+50 LT
STA 272+00 Δ 273+60 RT

6' SHOULDERS IN LEICESTER:
STA 275+50 Δ 296+00 LT
STA 274+10 Δ 296+00 RT

REDUCED CLEAR ZONE IN LEICESTER:
16 FEET FROM EDGE OF LANE
STA 276+00 Δ 281+00 LT & RT

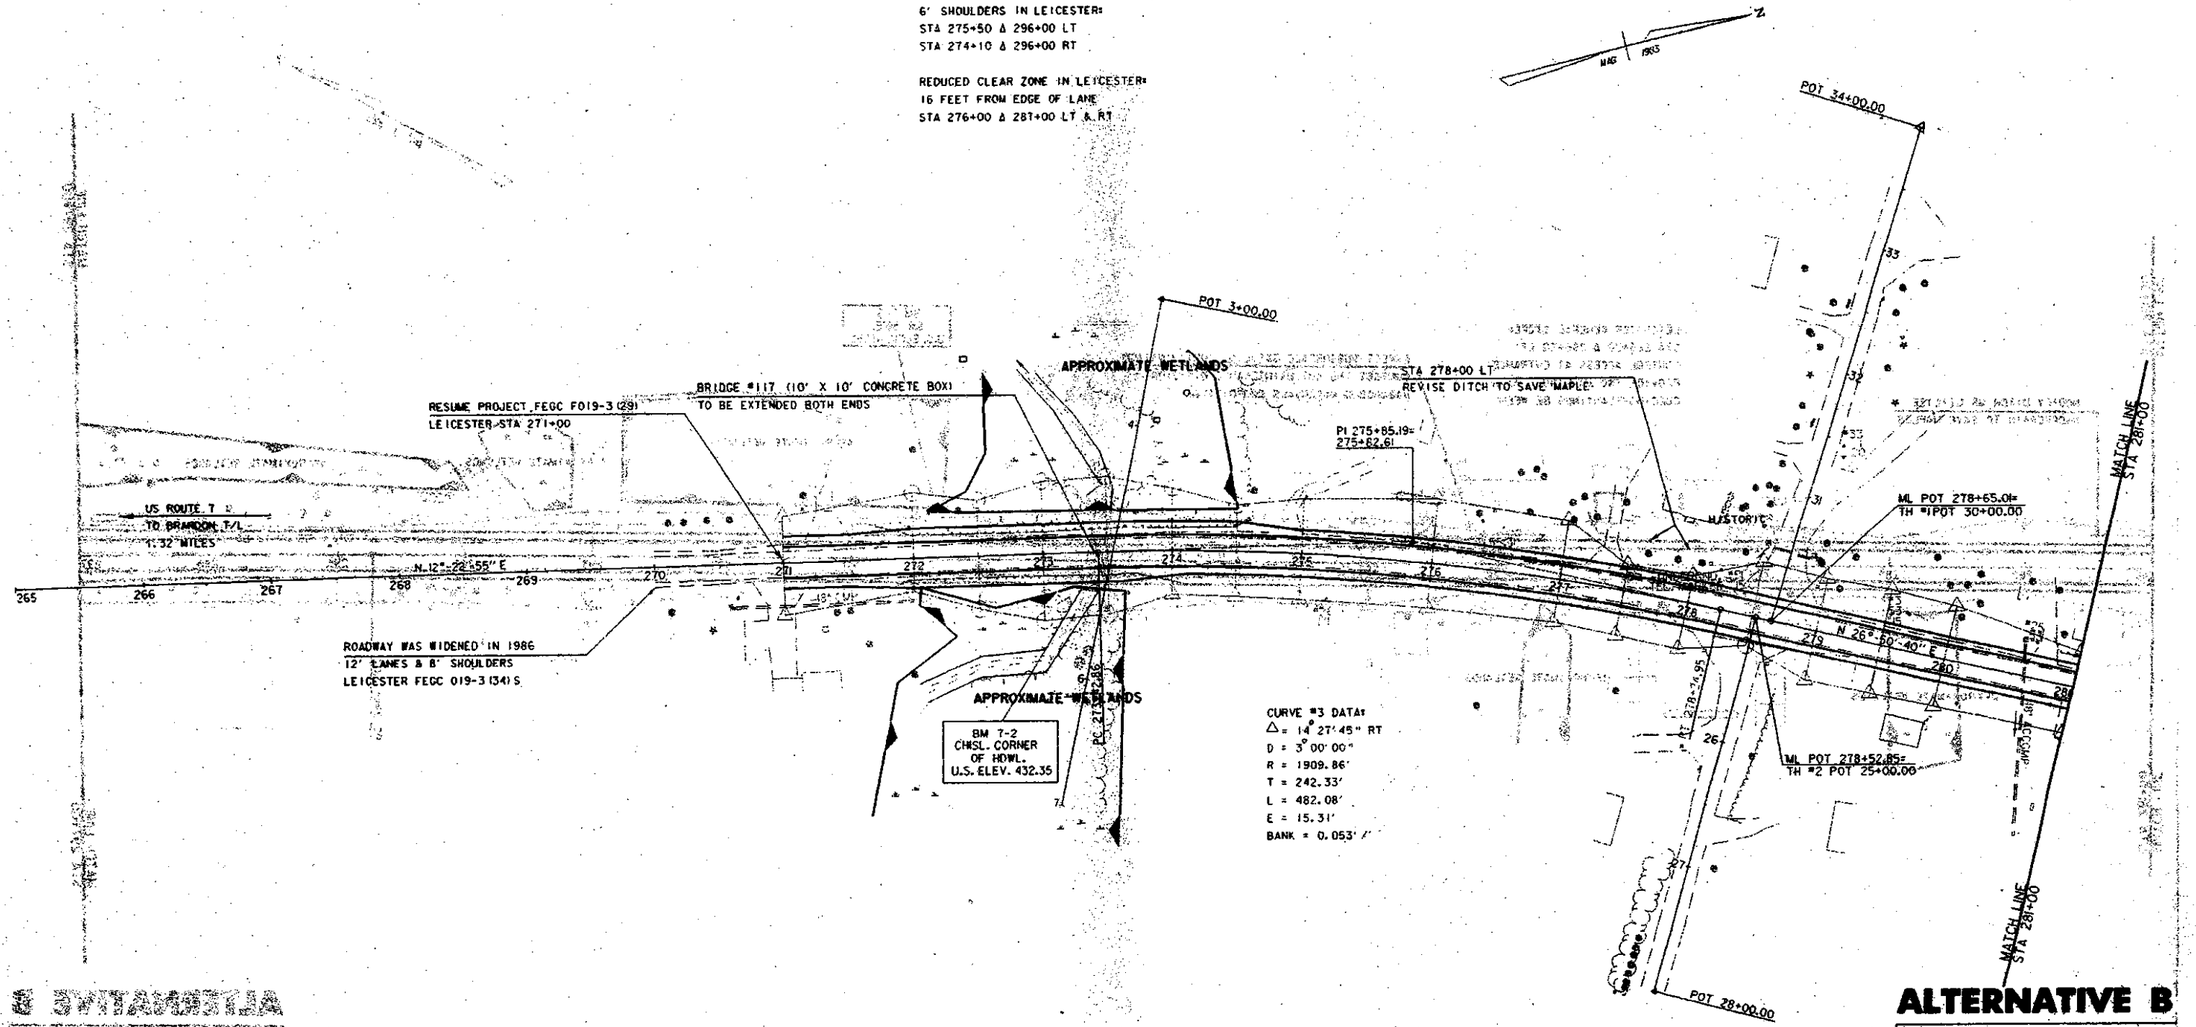

ALTERNATIVE B

SURVEYED BY		DATE
DRAWN BY	C. WOODS	DATE
SQUAD LEADER	J.A. GARSO	
DESIGN FILE NO.	/T8d05l/ld05lbdr.dgn	
IPARM FILE	.../iparms/112.1	DATE PLOTTED 7/95
PROJ. NAME	BRANDON-LEICESTER	
PROJ. NO.	FEGC F 019-3 (29)	
SHEET 9 OF 15 SHEETS		

DATUM
VERTICAL
HORIZONTAL