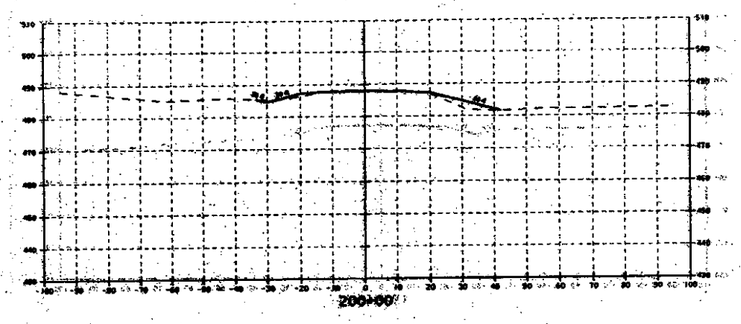

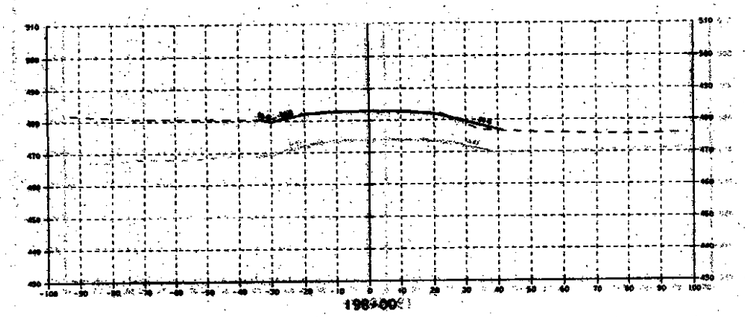

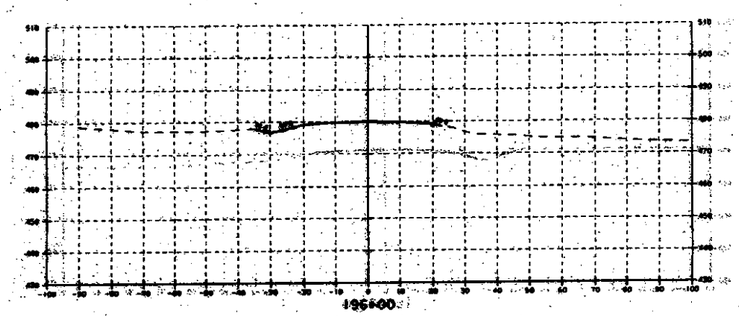

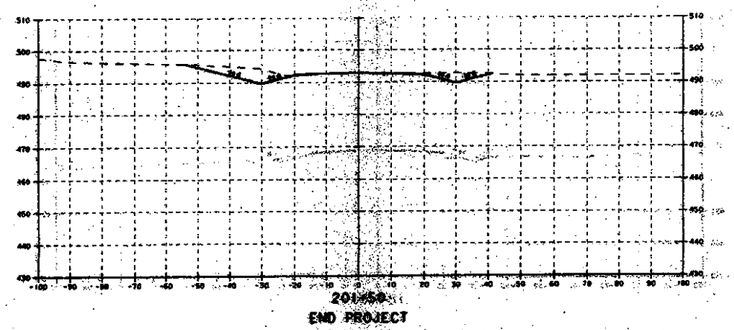

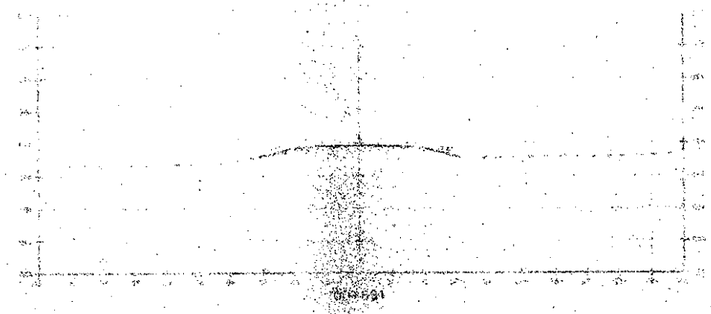

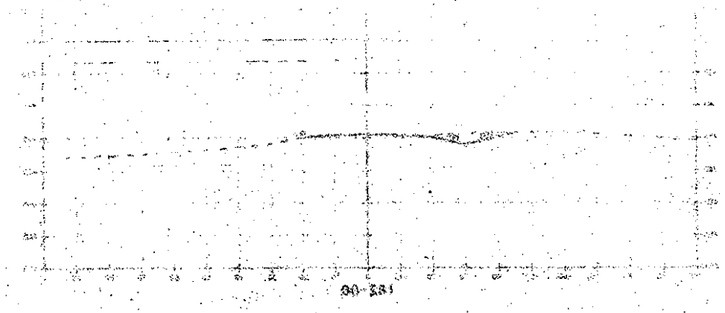

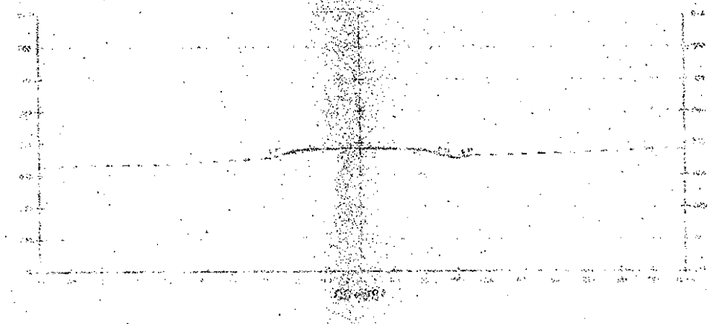

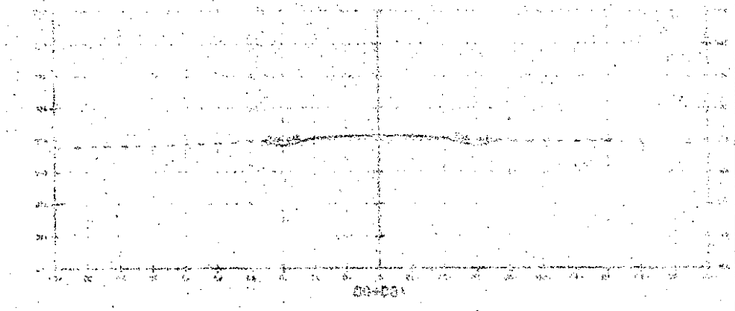

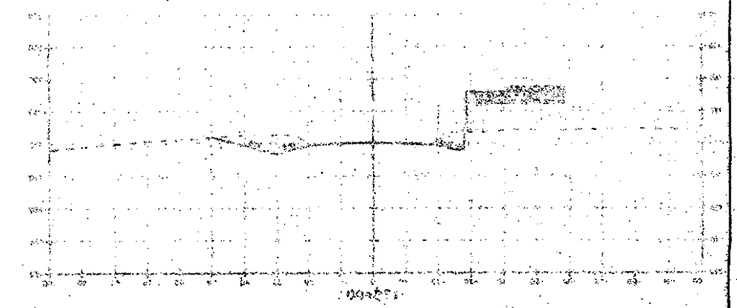

SCALE 1" = 40'-0

20 0 20

ALTERNATIVE B

SURVEYED BY		DATE	
DRAWN BY	C. WOODS	DATE	
SQUAD LEADER	J.A. CARSO		
DESIGN FILE NO.	/78d05l/1d05le/1d05lenx.dgn		
PLANN FILE	/le-ems/xobrqp07.l	DATE PLOTTED	7/95
PROJ. NAME	BRANDON - LEICESTER		
PROJ. NO.	FECG.F 019-3(29)		
SHEET	OF	SHEETS	

DATUM
VERTICAL
HORIZONTAL