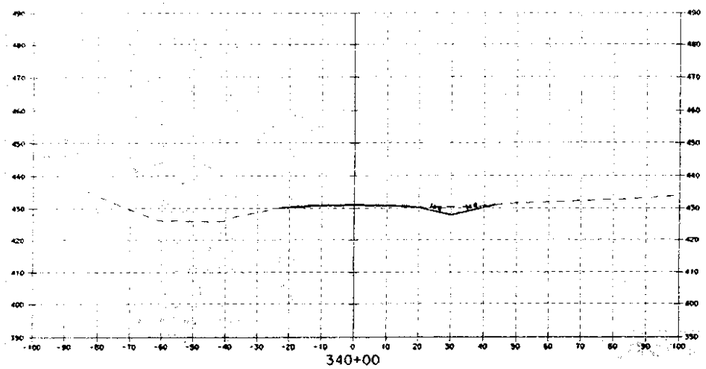

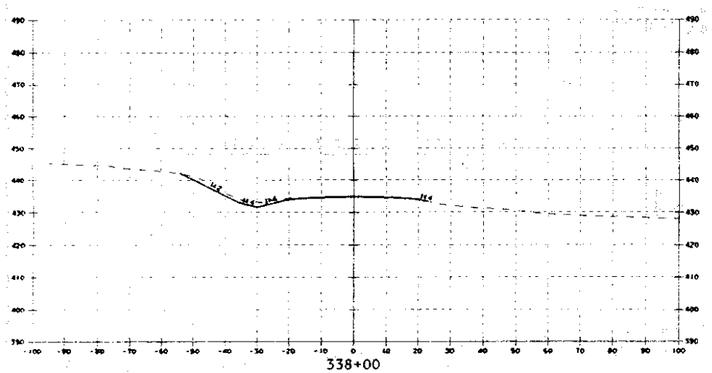

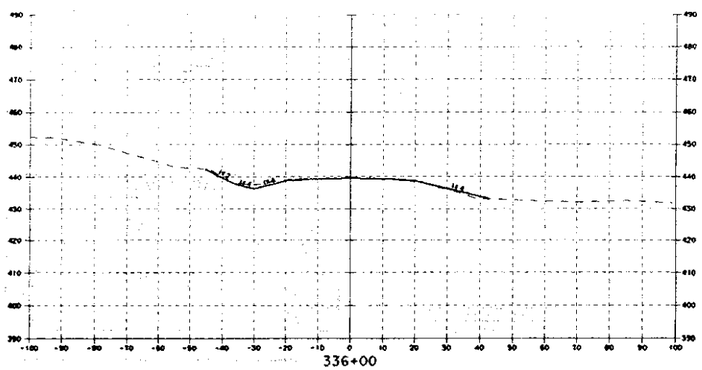

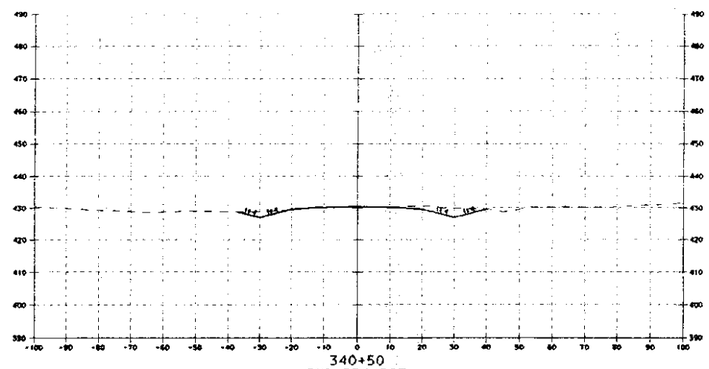

SCALE 1" = 40'-0

20 0 20

DATUM
VERTICAL _____
HORIZONTAL _____

ALTERNATIVE B

SURVEYED BY _____ DATE _____
DRAWN BY C. WOODS DATE _____
SQUAD LEADER J.A. GARSO
DESIGN FILE NO. /78d05l/fg05in/d05inprx.dgn
FARM FILE .../fparms/xcfeic05.f DATE PLOTTED 7/95
PROJ. NAME BRANDON - LEICESTER
PROJ. NO. FECG F 019-3(29)
SHEET OF SHEETS