TYPICAL SECTIONS

MATERIAL ITEM	THICKNESS TOLERANCE
PAVEMENT (TOTAL DEPTH)	± 1/4"
SUBBASE	± 1"
SAND BORROW	± 1"

3-1/2"	BITUMINOUS CONCRETE PAVEMENT (1-1/2" TYPE III, 2" TYPE II)	406.25
3"	BASE COURSE, BITMINOUS CONCRETE, TYPE I (SINGLE LIFT)	406.25
32"	SUBBASE OF DENSE GRADED CRUSHED STONE	301.35
18"	SAND BORROW	203.31
SHOULDER 1-1/2"	BITUMINOUS CONCRETE PAVEMENT, TYPE III	406.25

NOTES

1. ALL SLOPES STEEPER THAN 1-2 SHALL HAVE STONE FILL FOR SLOPE STABILIZATION TYPE II, 2'-0" DEPTH WITH 6"- 12" GRUBBING MATERIAL ON STONE FILL.

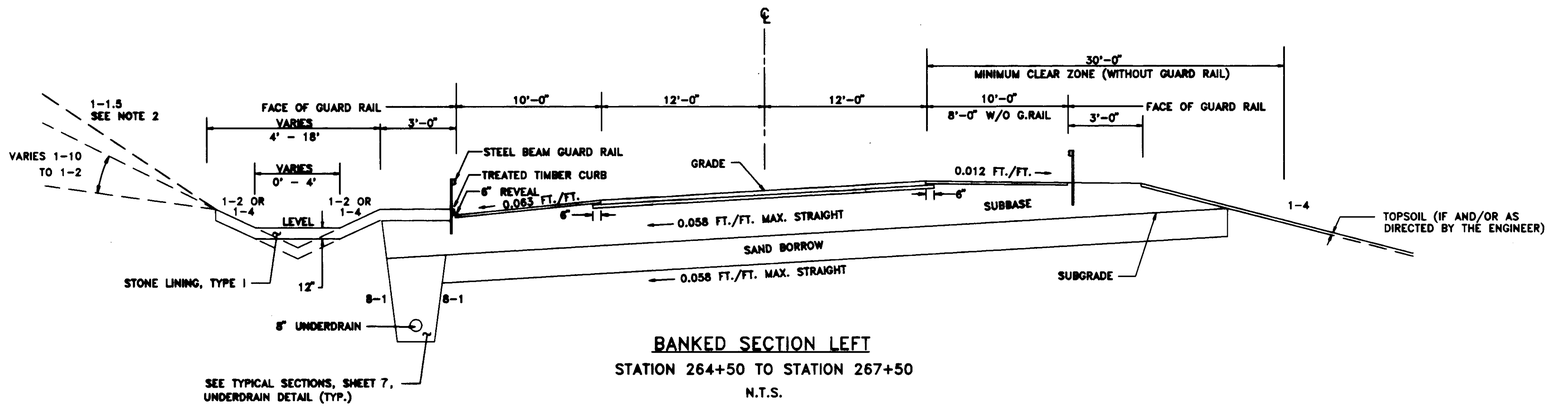

BANKED SECTION LEFT

STATION 264+50 TO STATION 267+50

N.T.S.

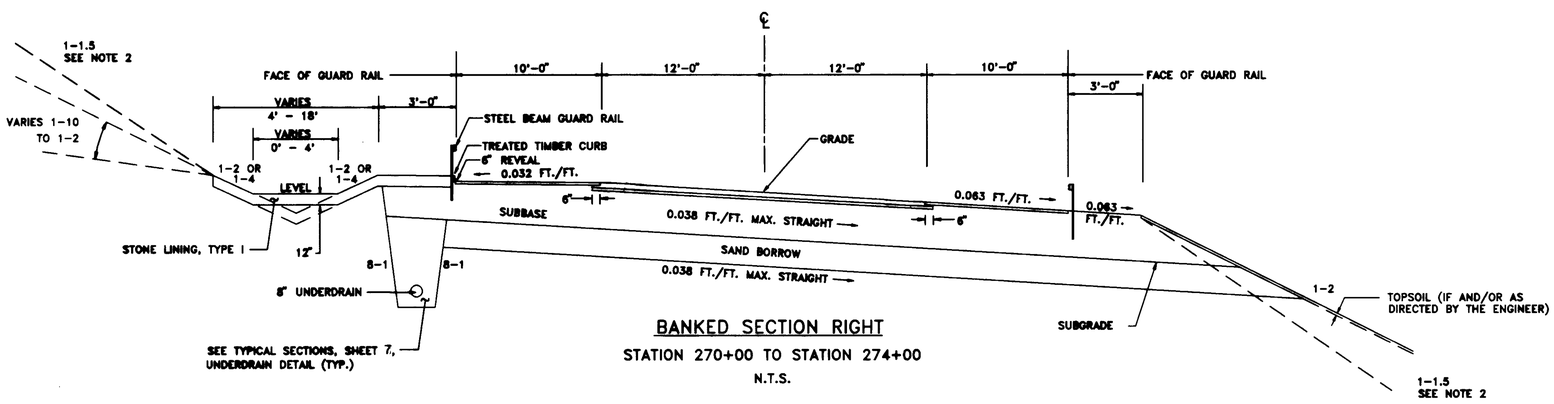

BANKED SECTION RIGHT

STATION 270+00 TO STATION 274+00

N.T.S.

VT. SURVEY
SURVEYED BY CONSULTANTS DATE AUG.,1986
DRAWN BY BRYANT ASSOC.,P.C. DATE MAY, 1987
TRACED BY _____ DATE _____

U.S. ROUTE 2
MARSHFIELD
PROJ. FEGC NO. F028-3(28)

SHEET 5 OF