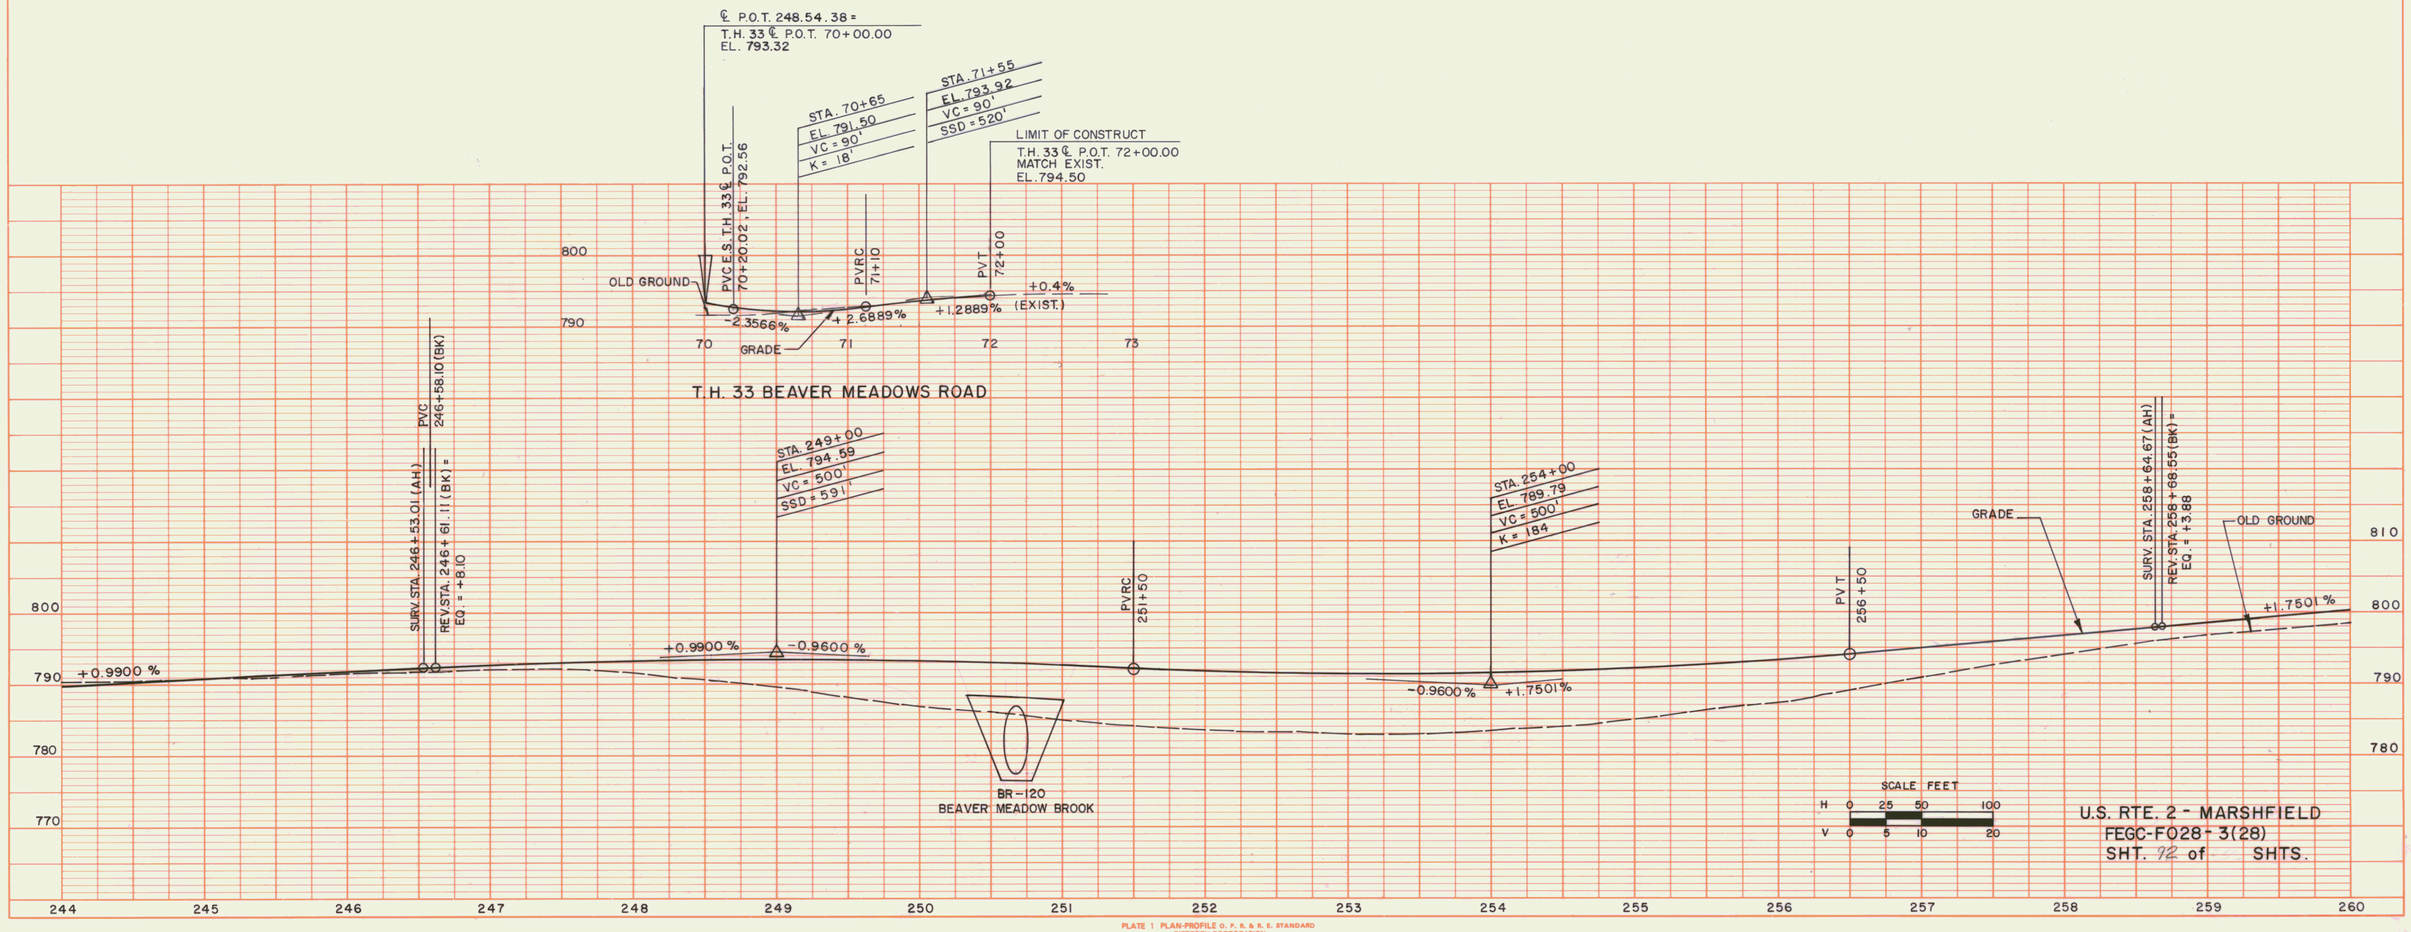
℄ P.O.T. 248.54.38 =
T.H. 33 ℄ P.O.T. 70+00.00
EL. 793.32
STA. 70+65
EL. 791.50
VC = 90'
K = 18'
STA. 71+55
EL. 793.92
VC = 90'
SSD = 520'
LIMIT OF CONSTRUCT
T.H. 33 ℄ P.O.T. 72+00.00
MATCH EXIST.
EL. 794.50
PVCE S.T.H. 33 ℄ P.O.T.
70+20.02, EL. 792.56
PVRC
71+10
PVT
72+00
OLD GROUND
+0.4%
(EXIST.)
-2.3566%
+2.6889%
+1.2889%
GRADE
T.H. 33 BEAVER MEADOWS ROAD
PVC
246+58.10 (BK)
SURV. STA. 246+53.01 (AH)
REV. STA. 246+61.11 (BK) =
EQ. = +8.10
STA. 249+00
EL. 794.59
VC = 500'
SSD = 591'
+0.9900%
-0.9600%
PVRC
251+50
STA. 254+00
EL. 789.79
VC = 500'
K = 184
-0.9600%
+1.7501%
PVT
256+50
GRADE
SURV. STA. 258+64.67 (AH)
REV. STA. 258+68.55 (BK) =
EQ. = +3.88
OLD GROUND
+1.7501%
BR-120
BEAVER MEADOW BROOK
SCALE FEET
H 0 25 50 100
V 0 5 10 20
U.S. RTE. 2 - MARSHFIELD
FEGC-F028-3(28)
SHT. 72 of SHTS.
PLAN
NOTE BOOK
No.
SURVEYED
PLOTTED
ALIGNMENT CHECKED
RT. OF WAY CHECKED
BY
DATE
PROFILE
NOTE BOOK
No.
SURVEYED
PLOTTED
GRADES CHECKED
B. & N.'s NOTED
STRUCTURE NOTATIONS CHECKED
BY
DATE
PLATE 1 PLAN-PROFILE O. P. B. & R. E. STANDARD
DIETZGEN CORPORATION
PRINTED IN U.S.A.