U.S. ROUTE 2
MARSHFIELD
F028-3(28)

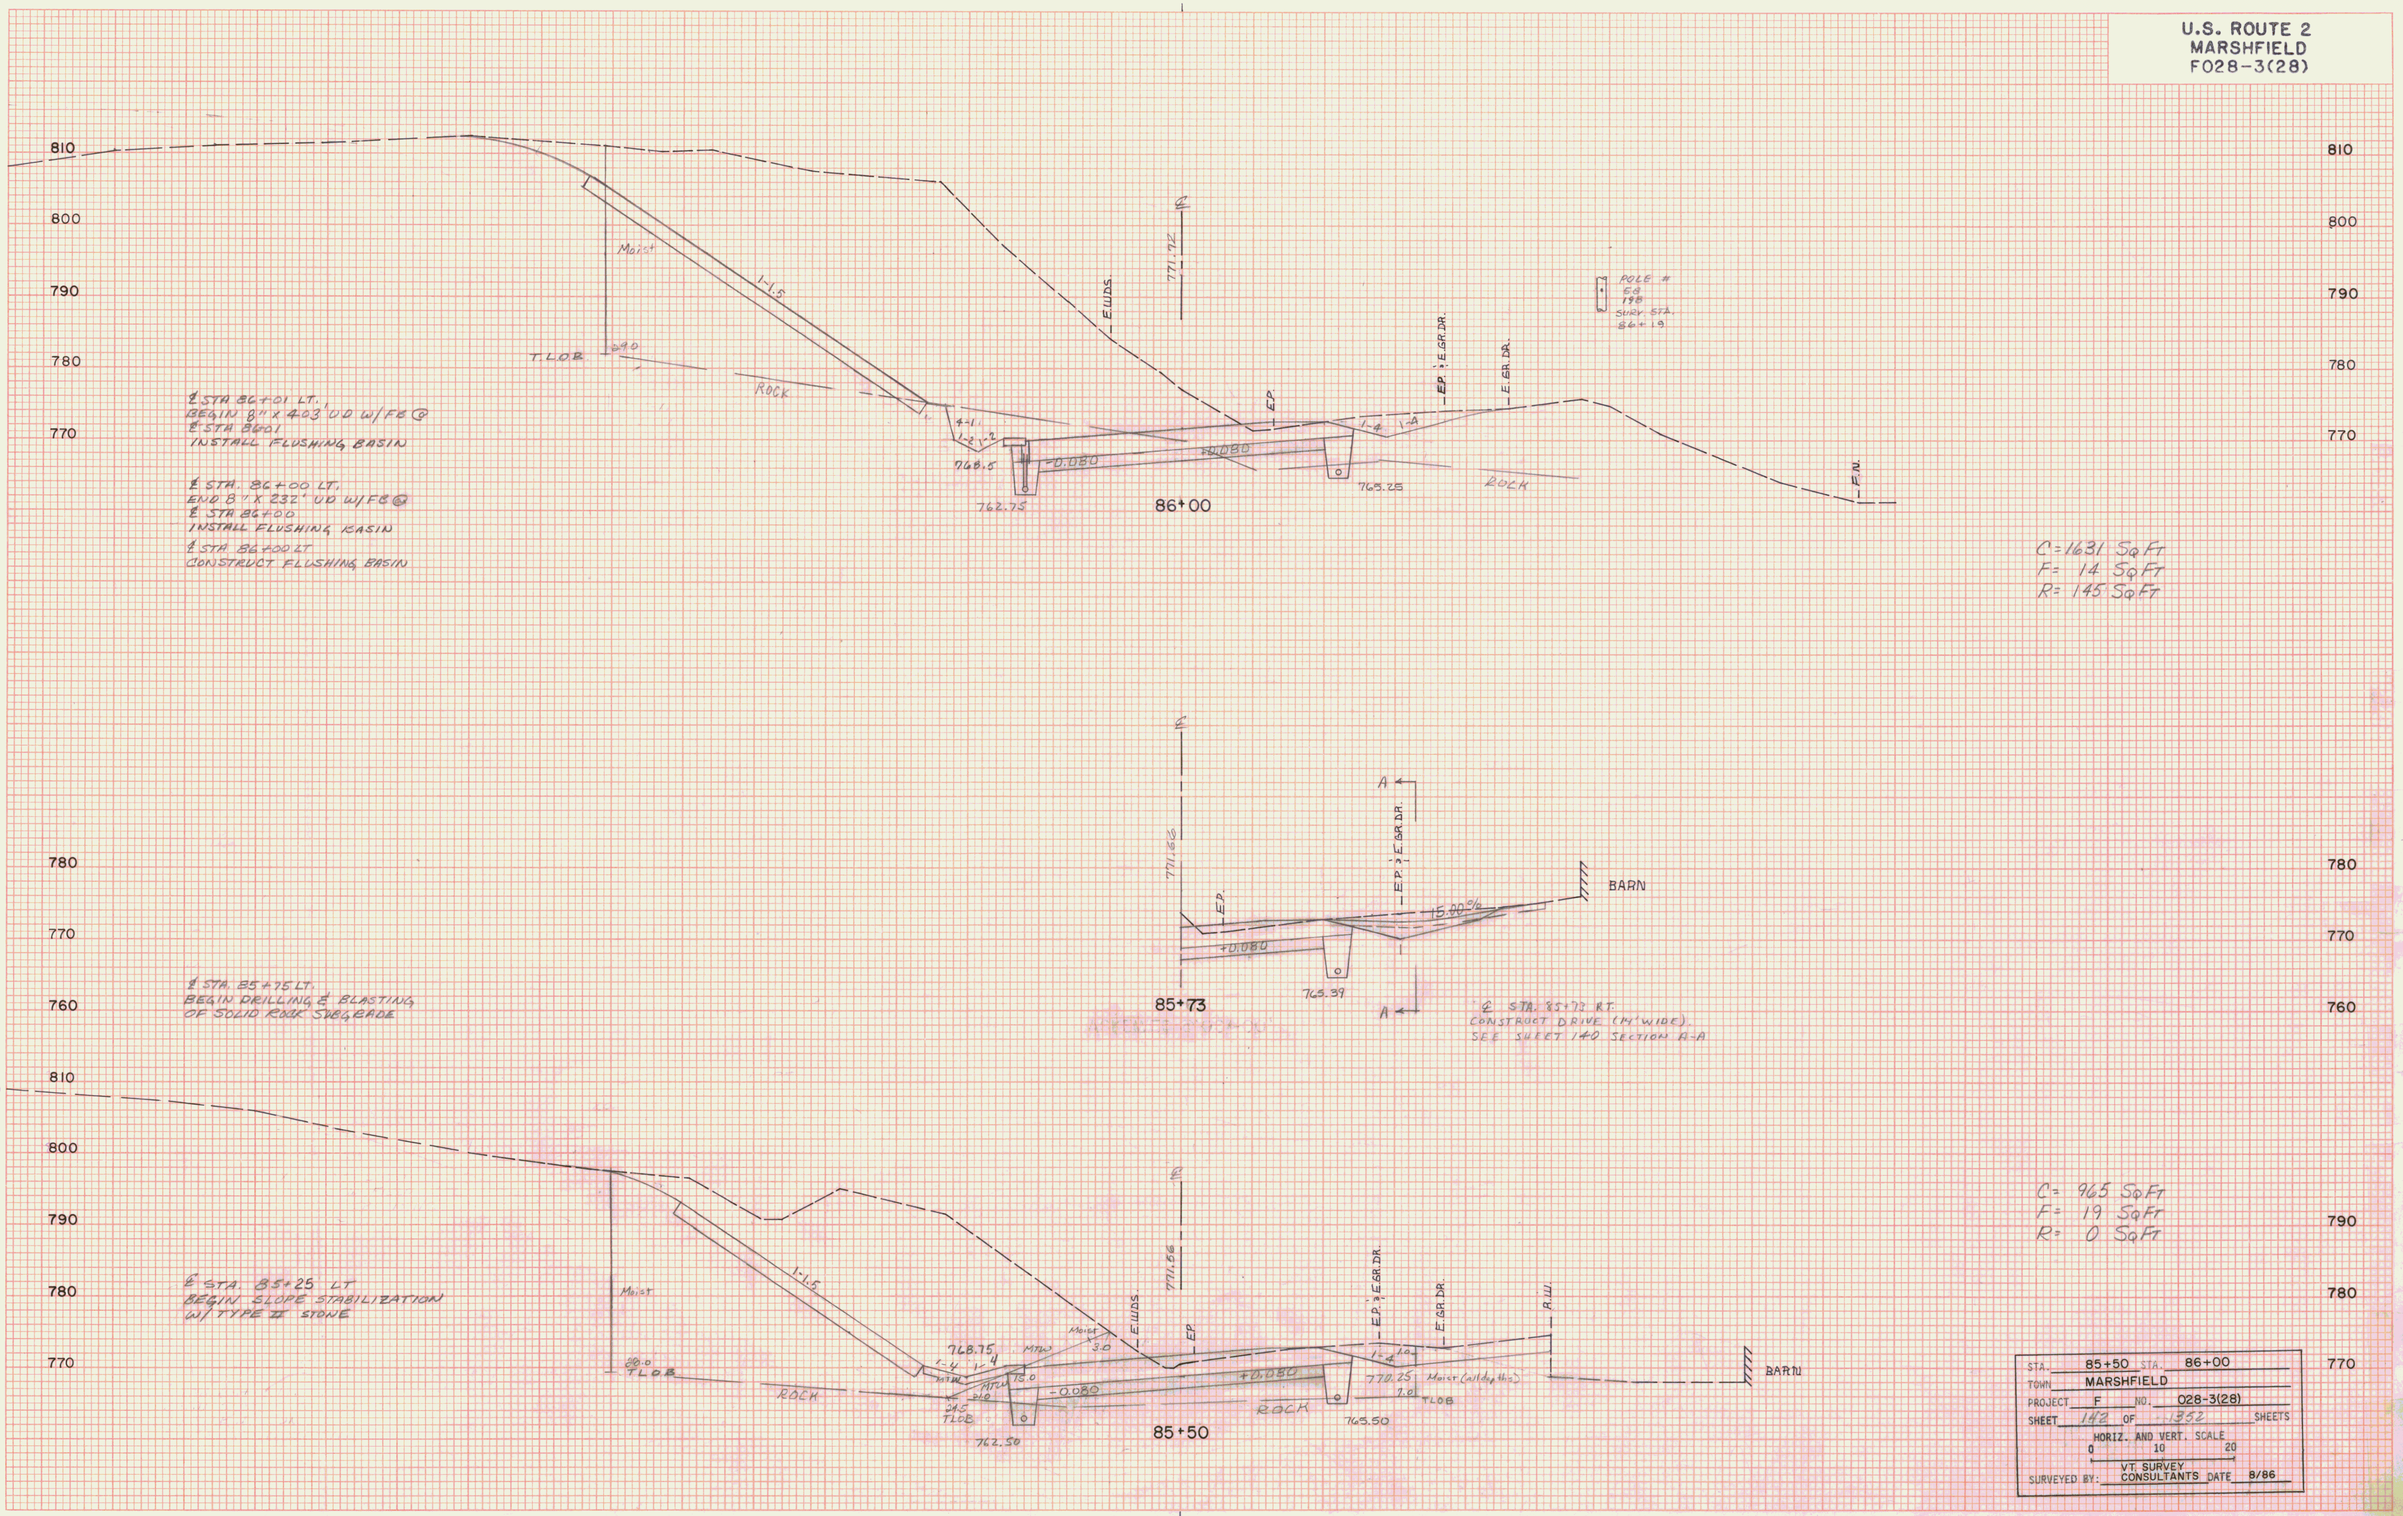

STA.	85+50 STA. 86+00
TOWN	MARSHFIELD
PROJECT	F NO. 028-3(28)
SHEET	142 OF 1352 SHEETS
HORIZ. AND VERT. SCALE	0 10 20
SURVEYED BY:	VT. SURVEY CONSULTANTS DATE 8/86

FINAL SURVEY — NOTE BOOK NO. — SURVEYED — PLOTTED — TEMPLATE — AREAS — AREAS CHECKED — DATE — BY

ORIGINAL SURVEY — NOTE BOOK NO. — SURVEYED VT. SURVEY CONSULT — PLOTTED BRYANT ASSOC. — TEMPLATE — AREAS — AREAS CHECKED — DATE 8/86

PLATE 3 CROSS SECTION O. P. R. & R. E. STANDARD
DIETZGEN CORPORATION