TYPICAL SECTIONS

3½'' BITUMINOUS CONCRETE PAVEMENT, TYPE III (1½" TYPE III OVER 2" TYPE II)
5'' BASE COURSE OF BITUMINOUS CONCRETE PAVEMENT, TYPE I
(TWO EQUAL LIFTS OF TYPE I)
24'' SUBBASE OF DENSE GRADED CRUSHED STONE
SHOULDERS : 3½'' BITUMINOUS CONCRETE PAVEMENT

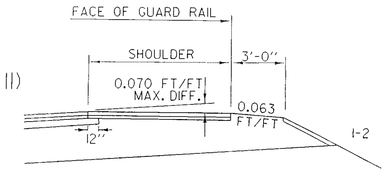

DETAIL OF GUARD RAIL ON HIGH SIDE OF BANKED SECTION

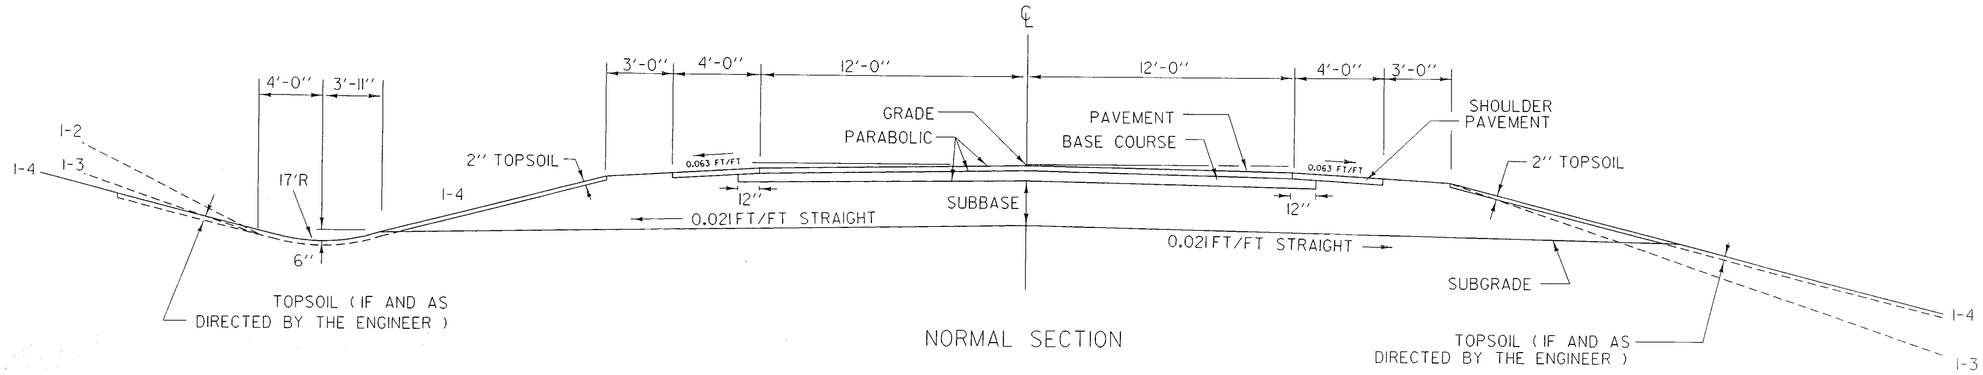

NORMAL SECTION

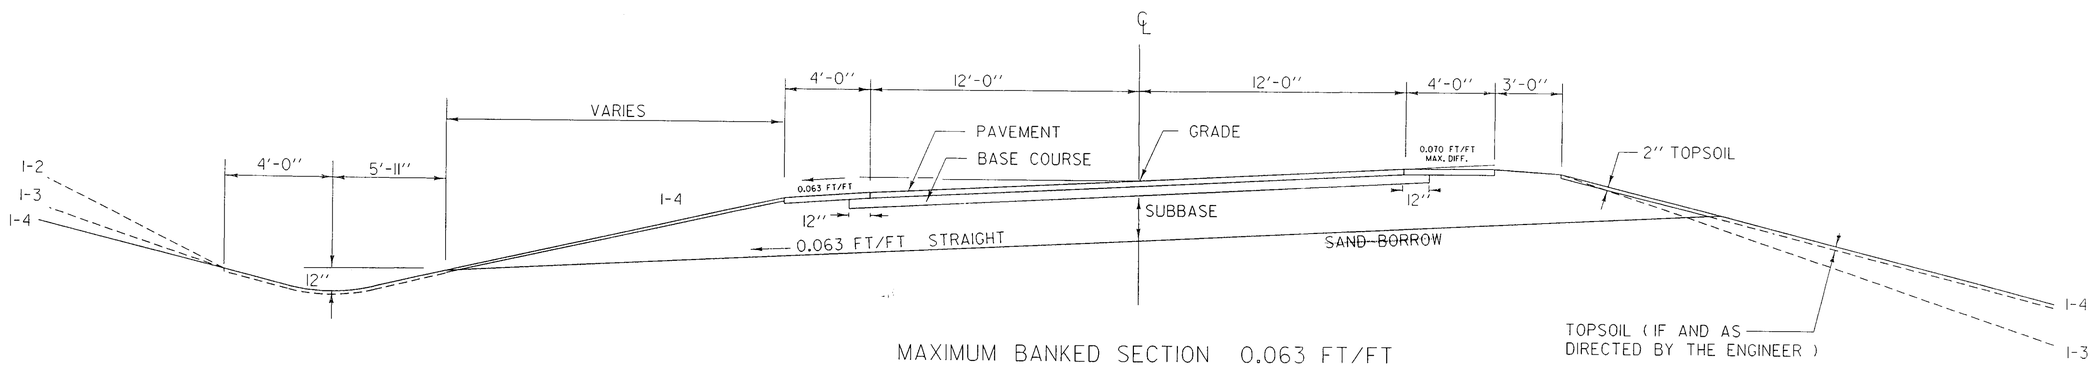

MAXIMUM BANKED SECTION 0.063 FT/FT

N.T.S.

TYPICAL SECTION

SURVEYED BY		DATE	
DRAWN BY		DATE	
SQUAD LEADER			
DESIGN FILE NO.	/CMU/LARRY/BIKFORD.DGN		
IPARM FILE	BIKFORD.i	DATE PLOTTED	1-JUL-1996
PROJ. NAME	Marshfield ST PASS(1) BICKFORD		
PROJ. NO.	CATTLE PASS		
SHEET 2 OF 22 SHEETS			