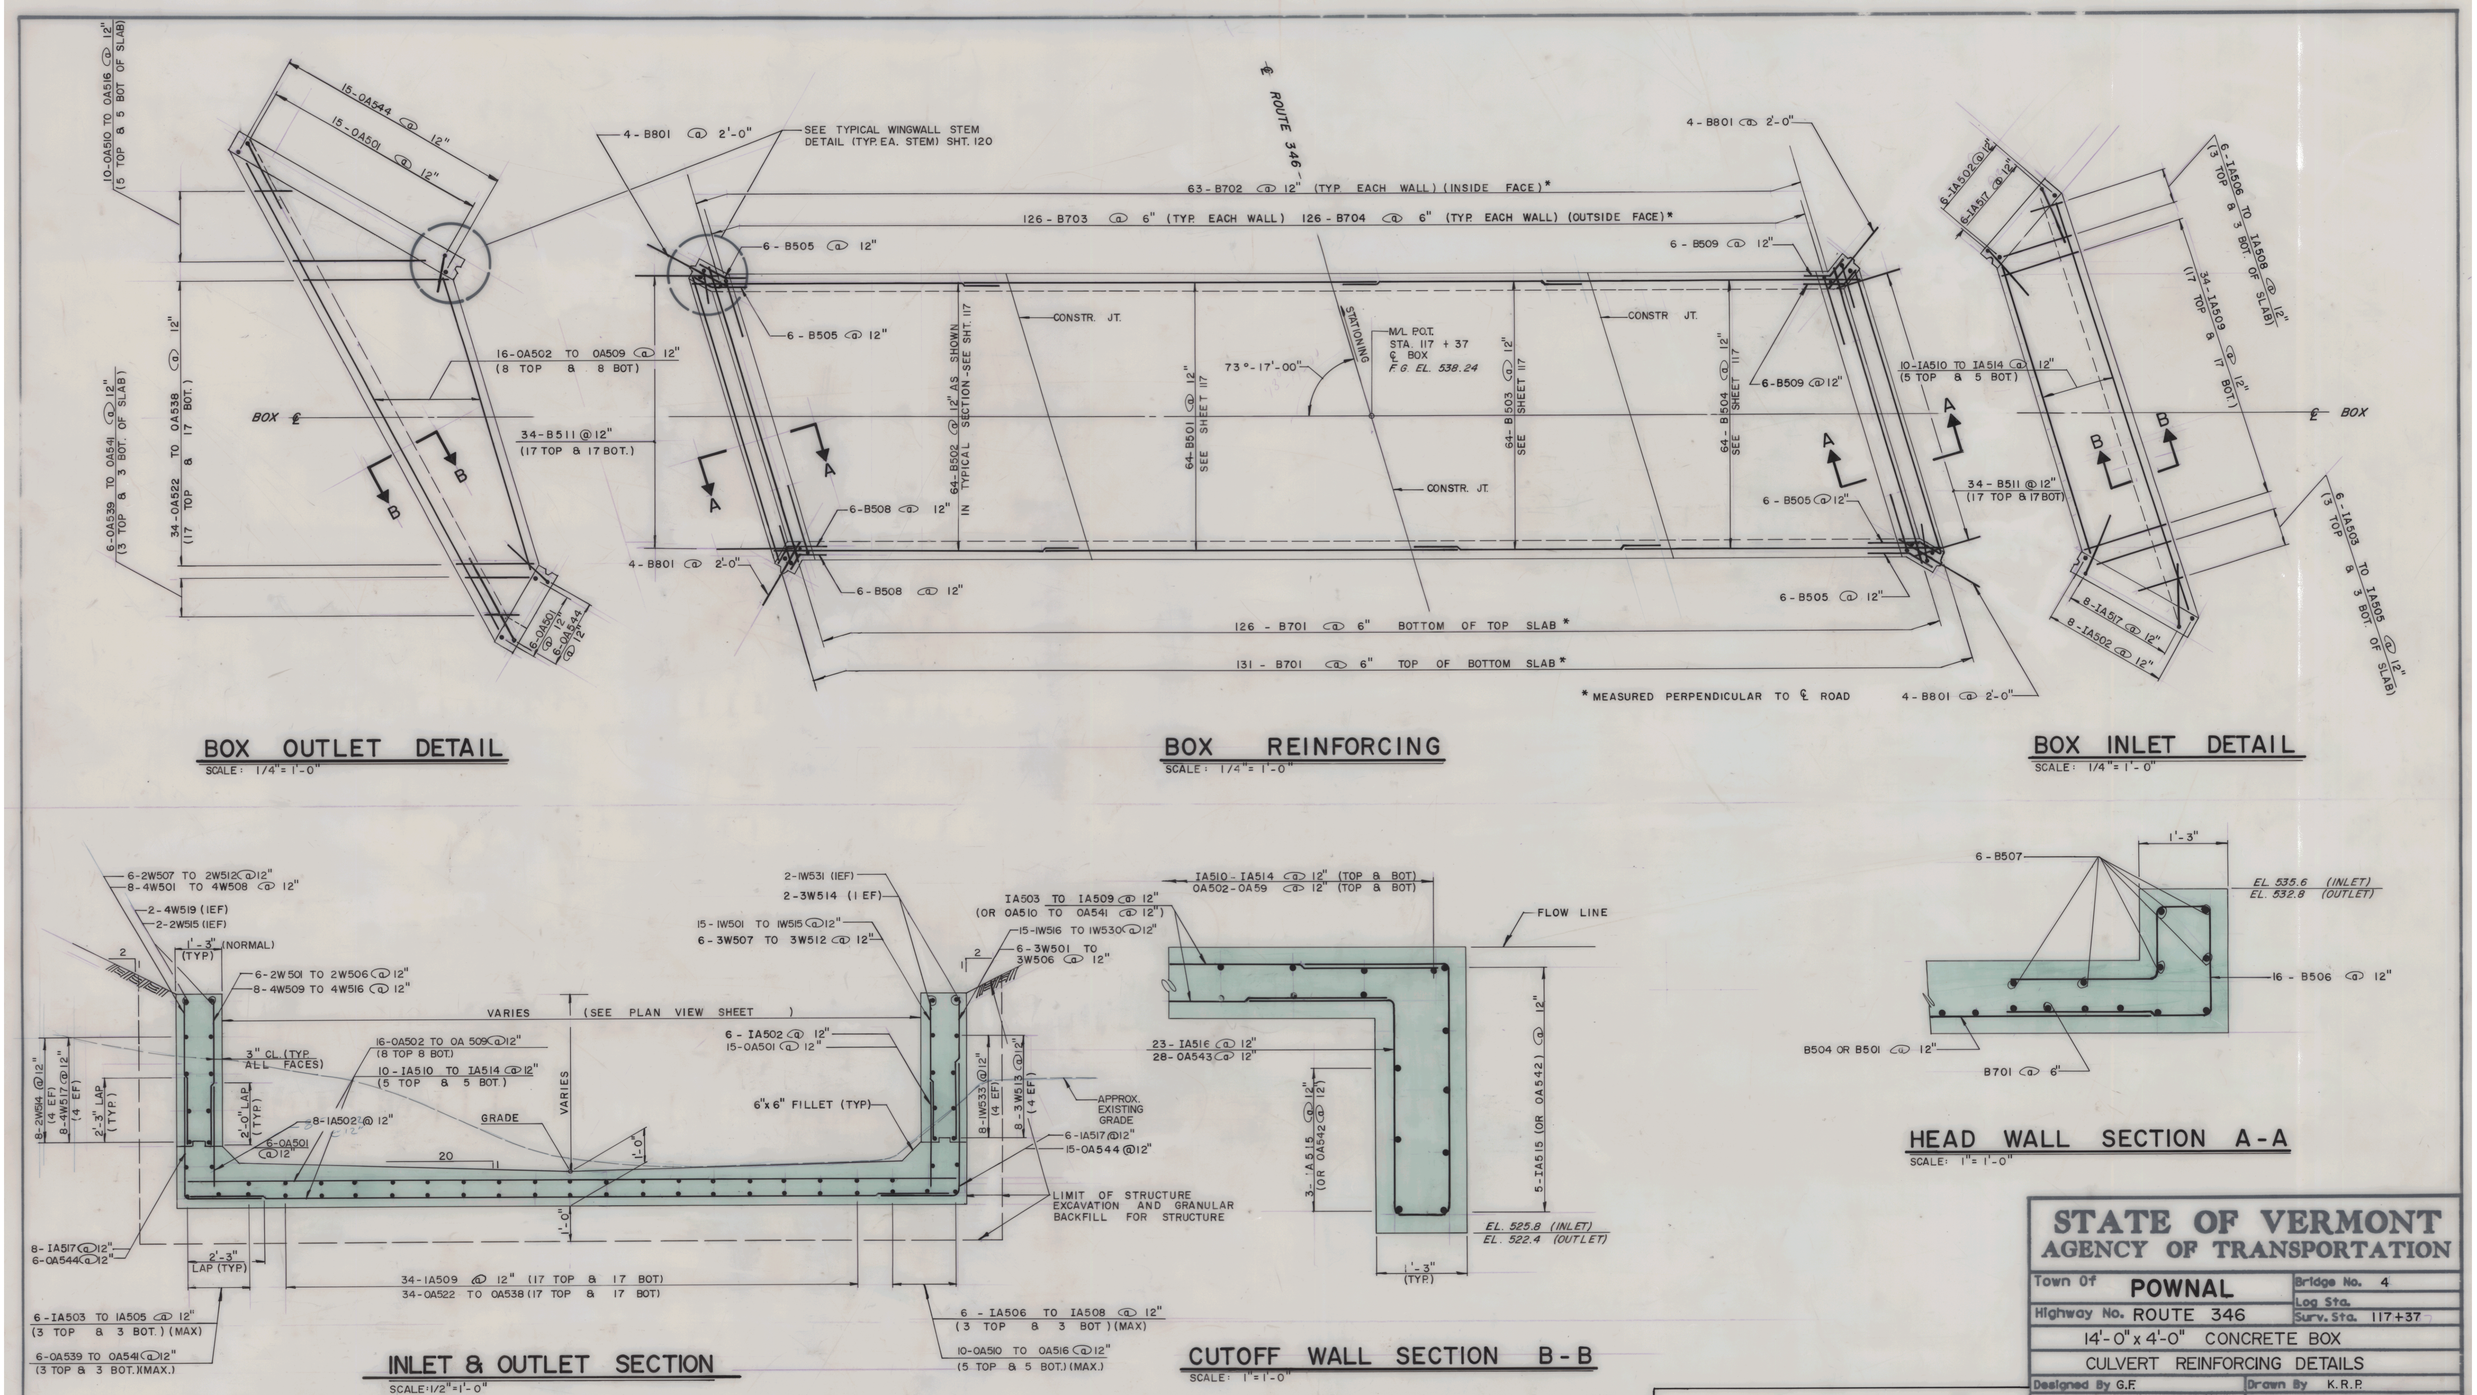

NOTE:

MARK NUMBERS BEGINNING WITH "IA, 3W, 4W" ARE AT THE INLET SECTION.

MARK NUMBERS BEGINNING WITH "0A, IW, 2W" ARE AT THE OUTLET SECTION.

PARE ENGINEERING CORPORATION

Engineers — Planners — Landscape Architects
8 Blackstone Valley Place, Lincoln, RI 02865
401/334/4100

STATE OF VERMONT
AGENCY OF TRANSPORTATION

Town Of POWNAL	Bridge No. 4
	Log Sta.
Highway No. ROUTE 346	Surv. Sta. 117+37
14'-0" x 4'-0" CONCRETE BOX	
CULVERT REINFORCING DETAILS	
Designed By G.F.	Drawn By K.R.P.
Checked By R.D.M. Date 2/10/87	Bridge Design Supervisor Date
PROJECT POWNAL	PROJECT NO. RS0107 (7)
L.G.C. Info.	
Bridge Sheet No. BR402	Sheet 119 of 319