PARE ENGINEERING CORPORATION
Engineers — Planners — Landscape Architects
8 Blackstone Valley Place, Lincoln, RI 02865
401/334-4100

FINAL SURVEY — NOTE BOOK NO. — SURVEYED — PLOTTED — TEMPLATE — AREAS — AREAS CHECKED — BY — DATE

ORIGINAL SURVEY — NOTE BOOK NO. — SURVEYED — PLOTTED — TEMPLATE — AREAS — AREAS CHECKED — BY — DATE

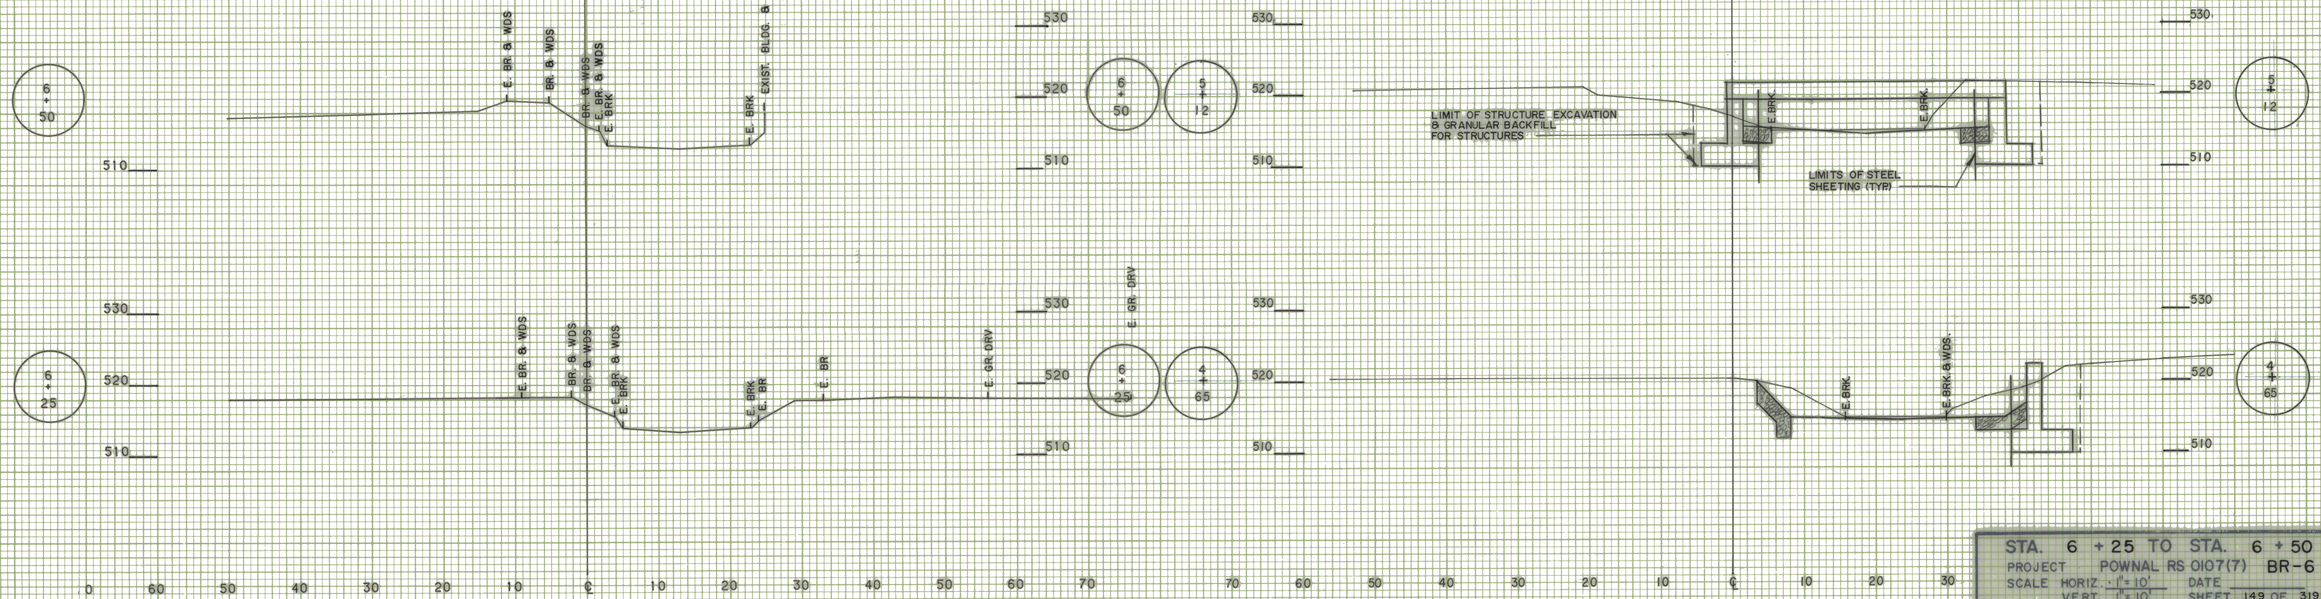

STA. 6 + 25 TO STA. 6 + 50
PROJECT POWNAL RS 0107(7) BR-6
SCALE HORIZ. 1" = 10' DATE
VERT. 1" = 10' SHEET 149 OF 319

BR 612