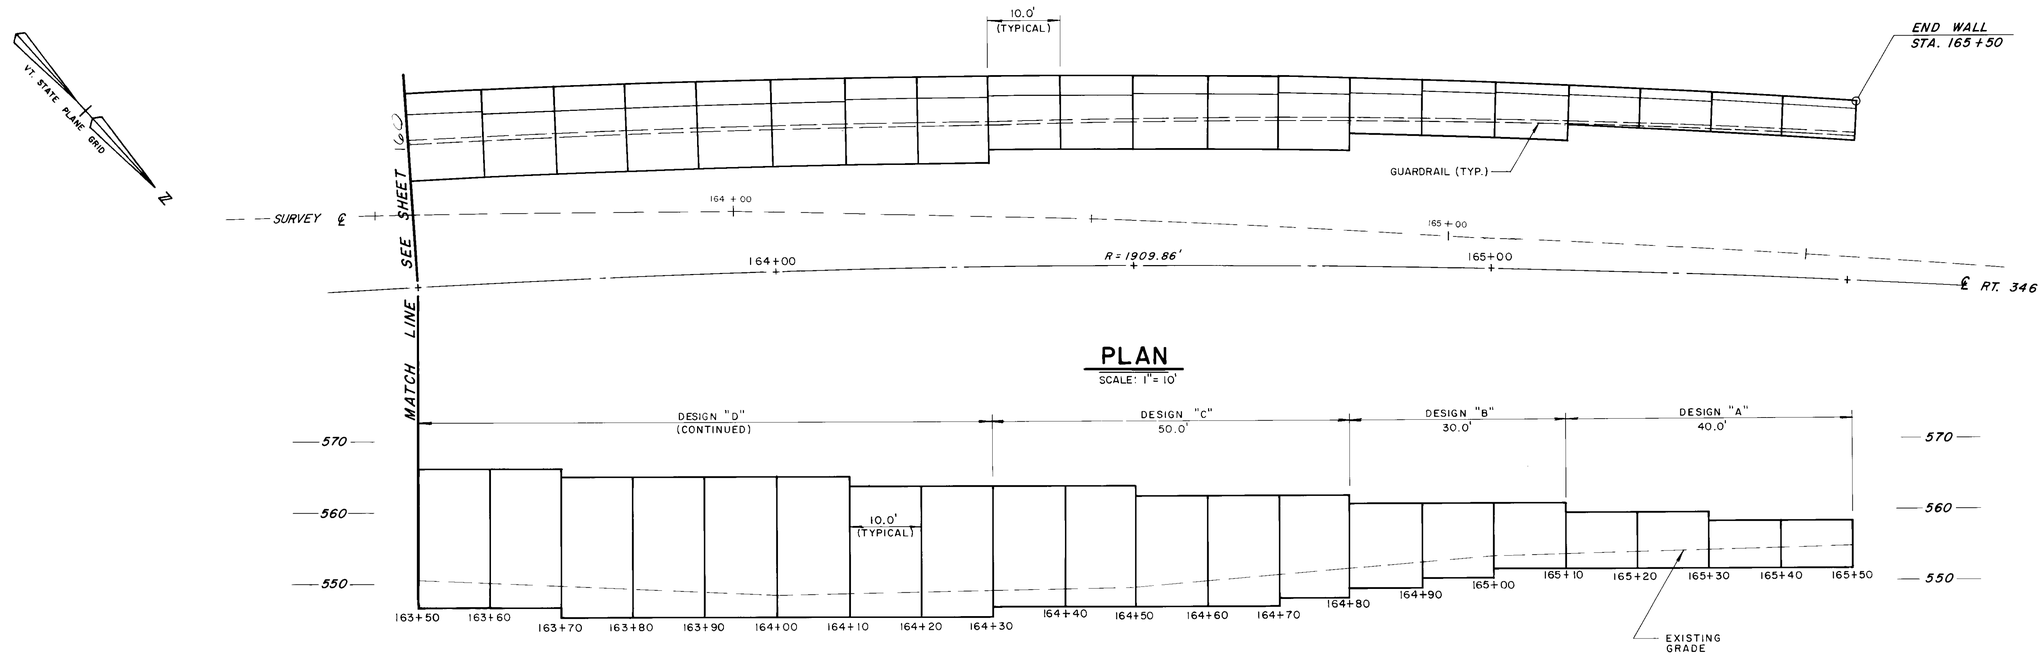

PLAN
SCALE: 1" = 10'

ELEVATION (VIEW FACING SOUTH)
SCALE: 1" = 10'

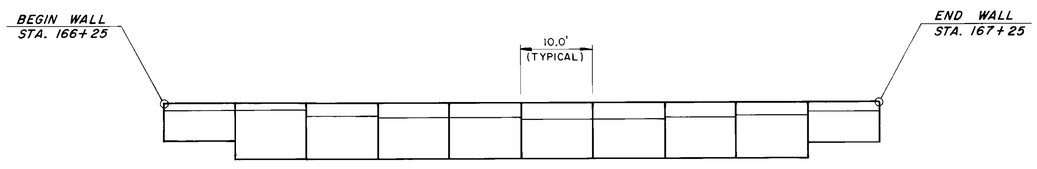

PLAN
SCALE: 1" = 10'

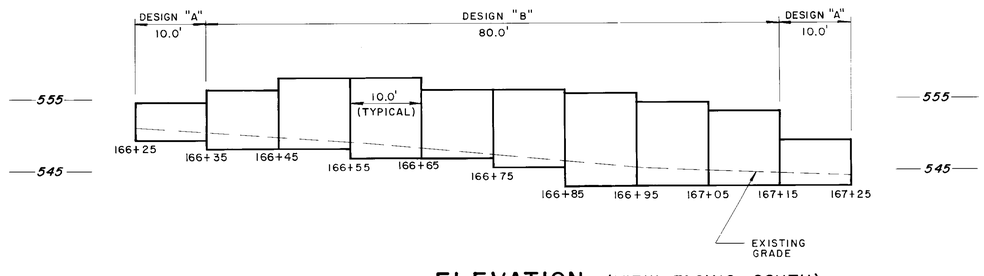

ELEVATION (VIEW FACING SOUTH)
SCALE: 1" = 10'

NOTES:

1. FOR BORING LOGS AND BORING LOC. SEE SHTS. 168 & 169
2. SEE VT HIGHWAY STANDARD H-1a & H-1b FOR BIN DESIGN DETAILS
3. ALL DISTANCES GIVEN ON THE ELEVATION VIEW ARE MEASURED ALONG THE TOP FRONT FACE OF THE BIN WALL

PARE ENGINEERING CORPORATION
Engineers Planners Landscape Architects
4 Blackstone Valley Place Lincoln RI 02865
401 334 4100

STATE OF VERMONT
AGENCY OF TRANSPORTATION

Town of POWNAL	Bridge No. / Log Sta. / Surv. Sta.
Highway No. ROUTE 346	
METAL BIN RETAINING WALL	
STA. 163+50 TO STA. 167+25	
Designed By J.S.J.	Drawn By R.J.H.
Checked By / Date	Bridge Design Supervisor / Date
PROJECT POWNAL	PROJECT NO. RS0107 (7)
L.G.C. Info.	
Bridge Sheet No.	Sheet 163 of 319