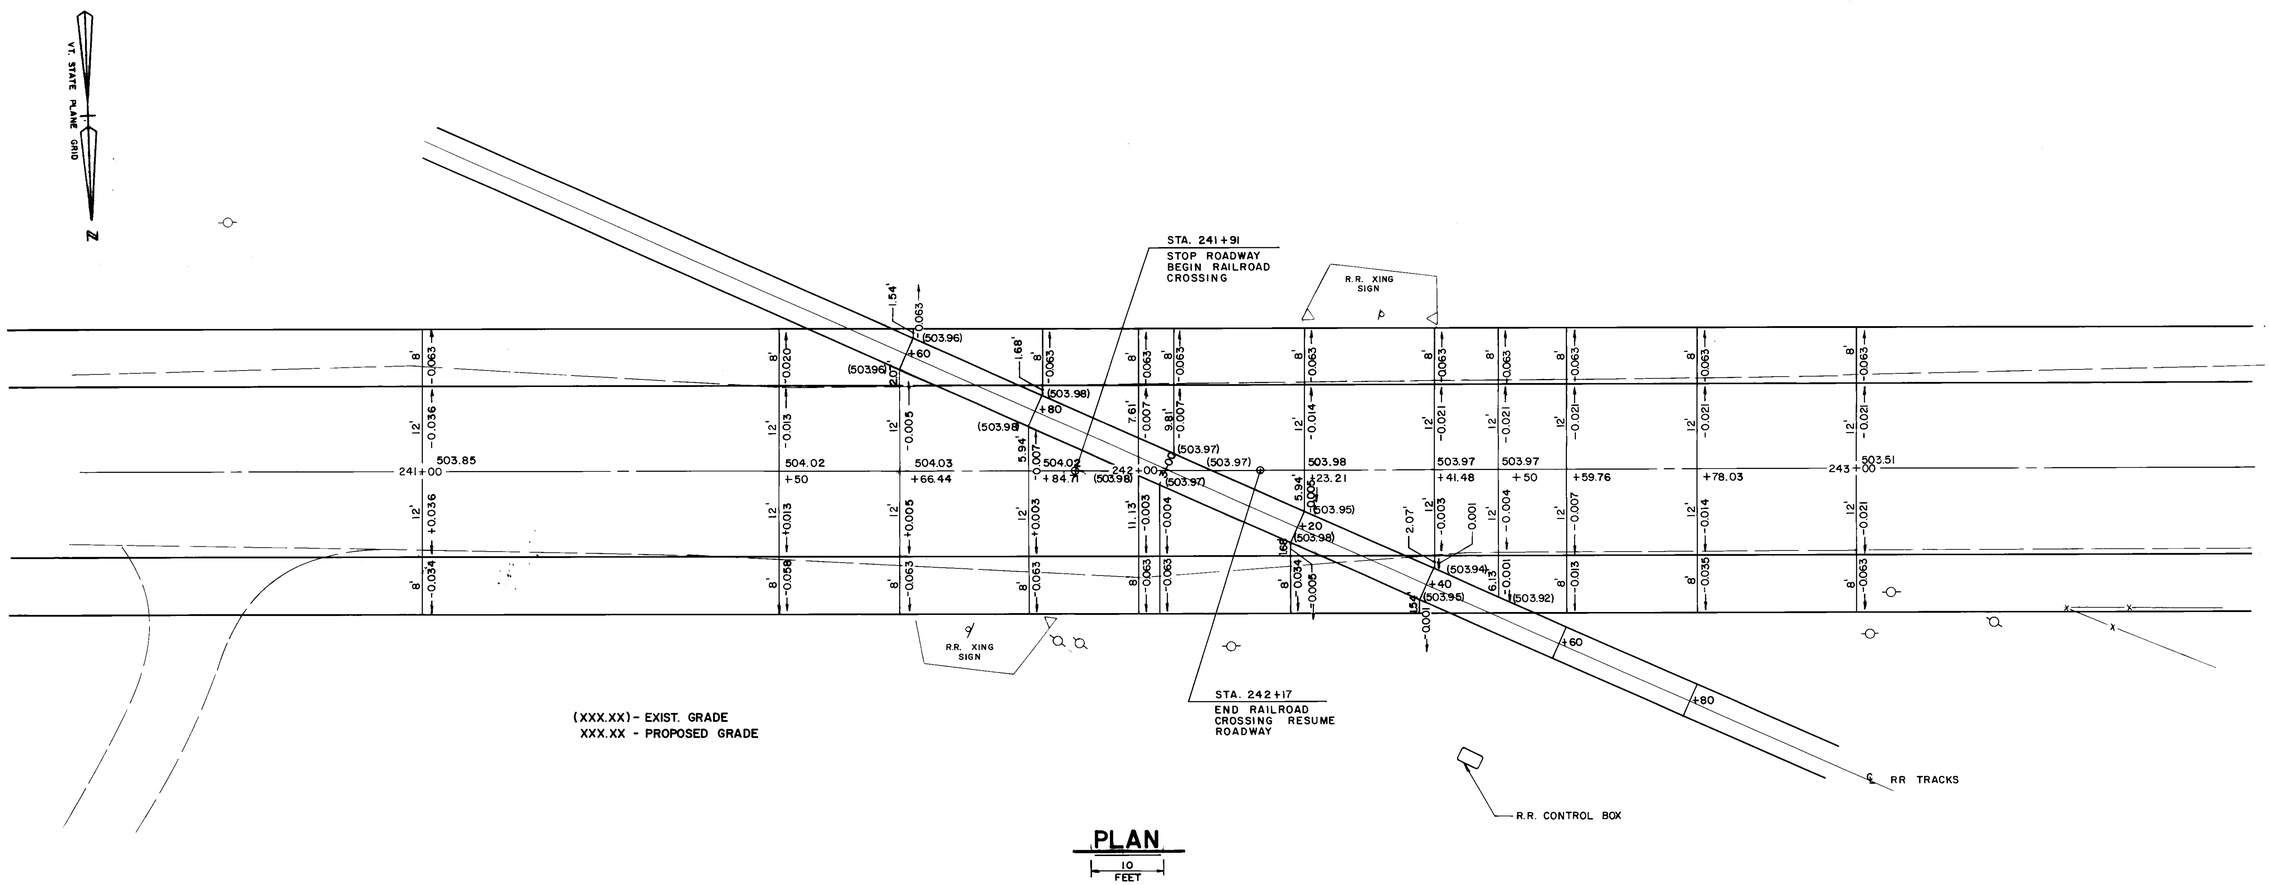

PLAN

10 FEET

NOTE: CONTRACTOR SHALL BE RESPONSIBLE FOR PAVING RAILROAD CROSSING. REMAINING WORK IS TO BE DONE BY OTHERS.

D.O.T. # 052-518B M. P. 155.27

POWNAL
RS 0107 (7)

POWNAL VERMONT

RAILROAD CROSSING PLAN

STA. 242 + 00

CHECKED BY _____ DATE _____ SHEET 176 of 319

PARE ENGINEERING CORPORATION
Engineers — Planners — Landscape Architects
8 Blackstone Valley Place, Lincoln, RI 02865
401/334/4100