PARE ENGINEERING CORPORATION
Engineers – Planners – Landscape Architects
8 Blackstone Valley Place, Lincoln, RI 02865
401/334/4100

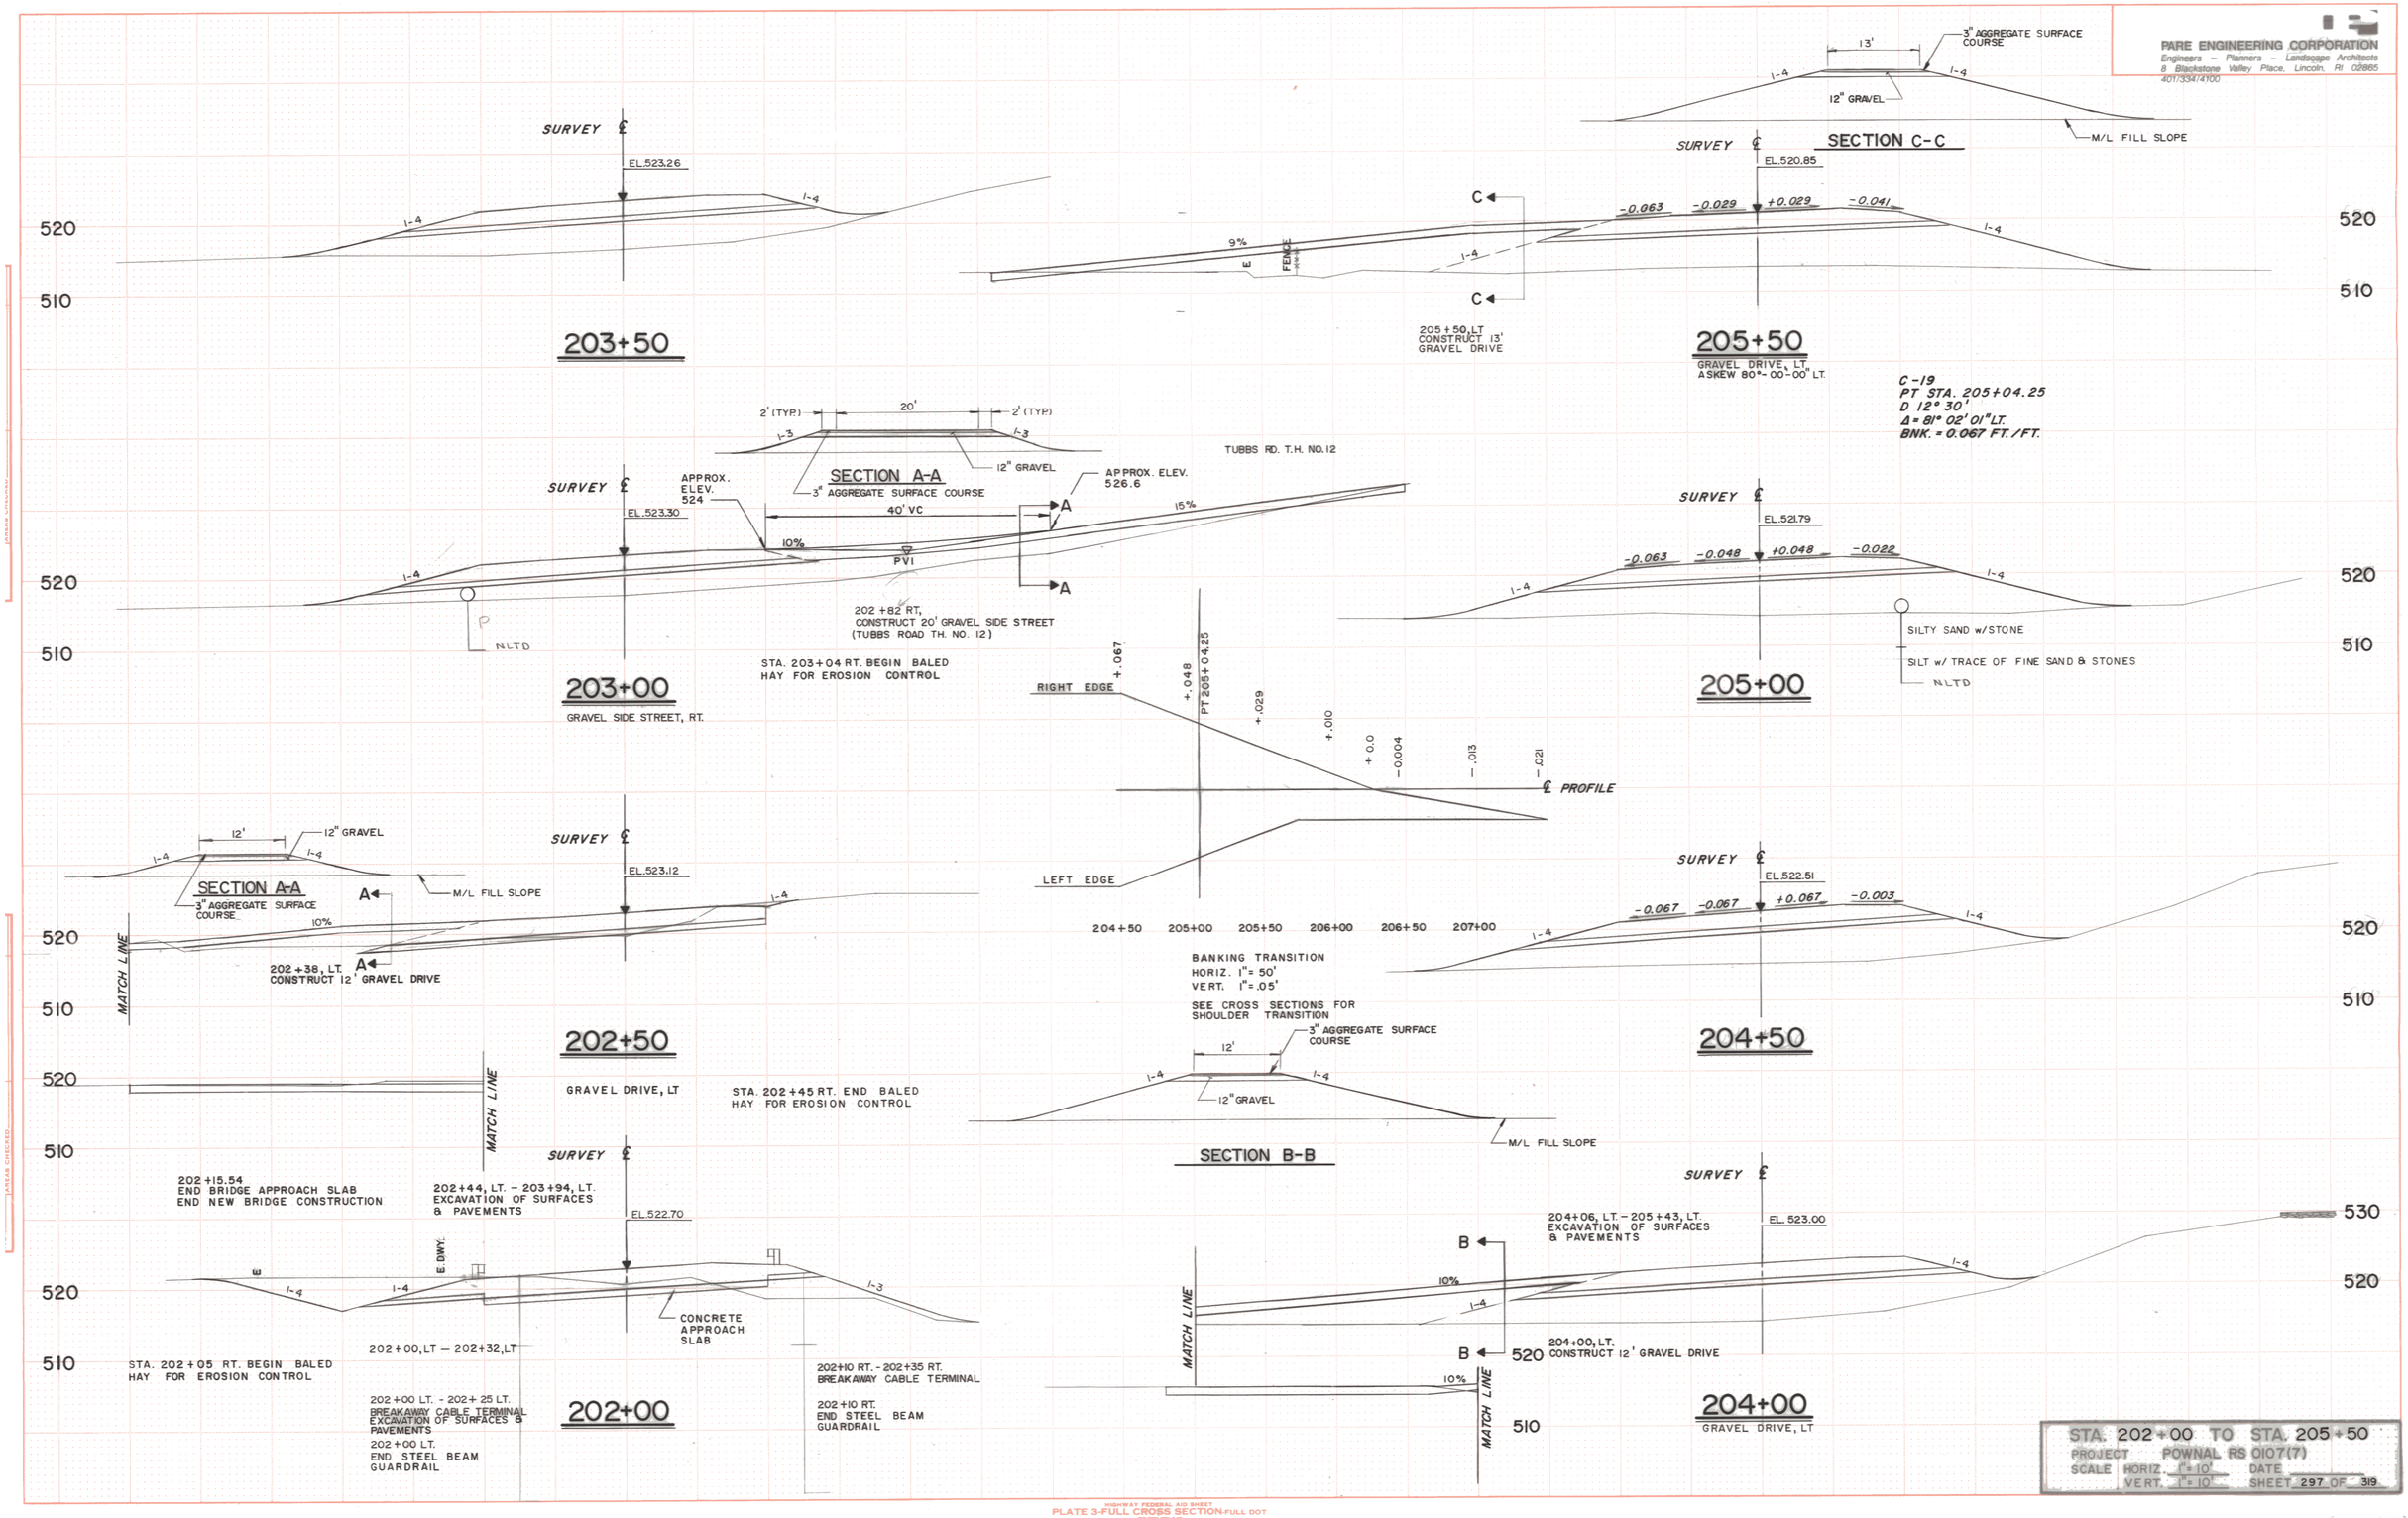

STA. 202+00 TO STA. 205+50
PROJECT POWNAL RS 0107(7)
SCALE HORIZ. 1" = 10' DATE
VERT. 1" = 10' SHEET 297 OF 319