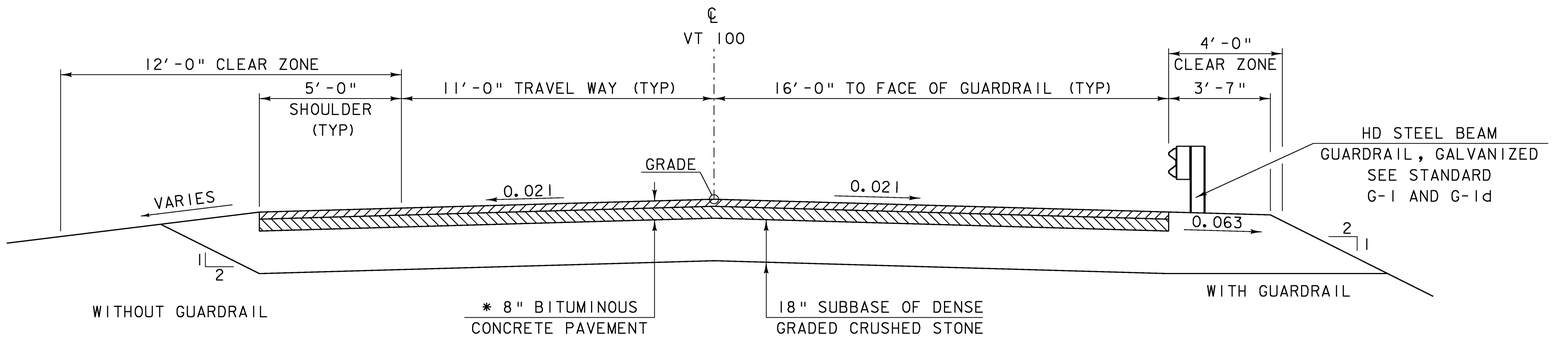

* 3" TYPE III OVER
5" TYPE I OR II

VT ROUTE 100 TYPICAL ROADWAY SECTION

SCALE 3/8" = 1′-0

MATERIAL ITEM	TOLERANCE
PAVEMENT	±1/4" TOTAL THICKNESS
AGGREGATE SURFACE COURSE	± 1/2"
BASE COURSE	± 1/2"
SUBBASE	± 1"
SAND BORROW	± 1"
GRANULAR BORROW	± 1"

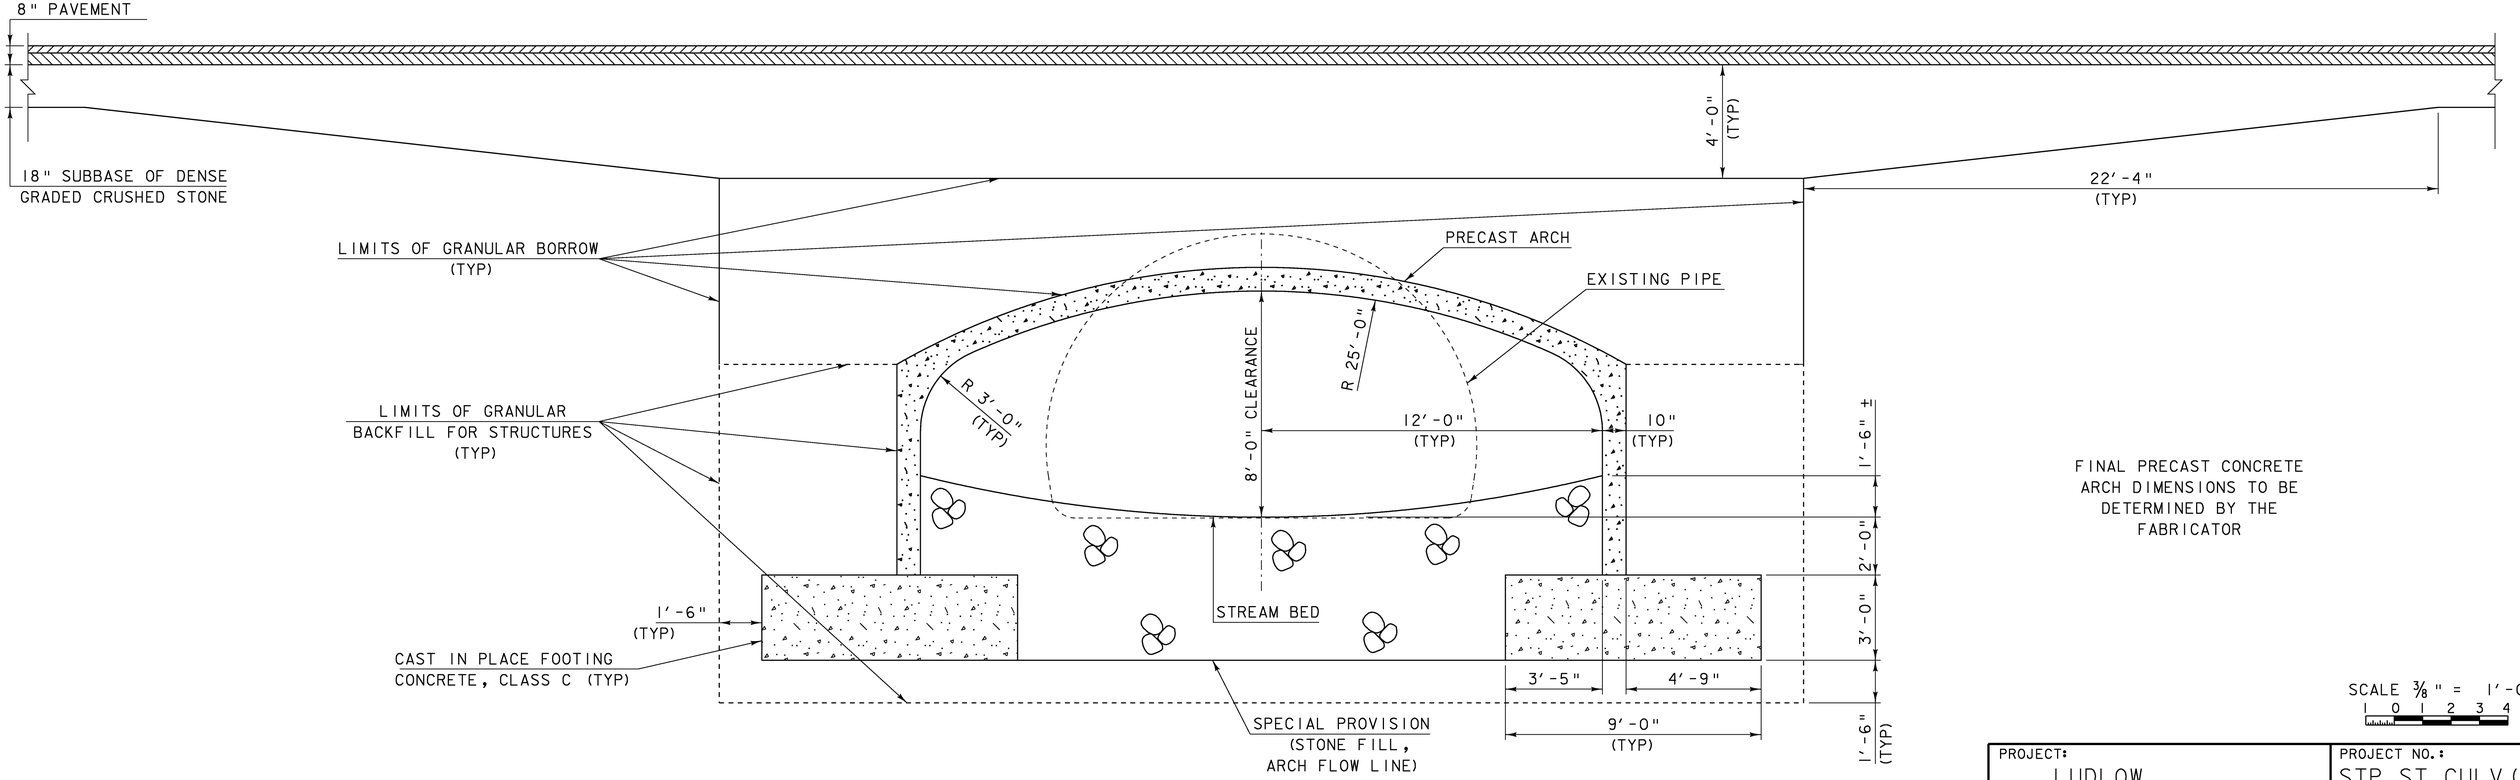

FINAL PRECAST CONCRETE ARCH DIMENSIONS TO BE DETERMINED BY THE FABRICATOR

TYPICAL PRECAST CONCRETE ARCH SECTION

(NORMAL TO ARCH CENTERLINE)

SCALE 3/8" = 1′-0

SCALE 3/8" = 1′-0
1 0 1 2 3 4

PROJECT:	PROJECT NO.:
LUDLOW	STP ST CULV(7)

DESIGN FILE NAME: 00b258\structures\s00b258typ.dgn
IPARM FILE NAME: s00b258typ.i — PLOT DATE: 23-SEP-2008
DESIGNED BY: E.L.RUSTAY — DRAWN BY: D.D.BEARD
SQUAD LEADER: C.P.WILLIAMS — CHECKED BY: R.S.YOUNG
TYPICAL SECTIONS — SHEET: 6 OF 34