TEMPORARY 4" YELLOW LINE
STA 1+50.00 - 6+00.00 (℄ DOUBLE)

TEMPORARY 4" WHITE LINE
STA 1+50.00 - 6+00.00 RT&LT

TEMPORARY 12" STOP BAR
STA 3+80.00 - 4+00.00 LT
STA 3+52.20 - 3+71.20 LT

REMOVE EXISTING PAVEMENT MARKINGS
STA 2+89.00 - 3+78.00 (℄ DOUBLE)
STA 4+74.00 - 5+61.00 (℄ DOUBLE)
STA 2+89.00 - 3+90.00 LT
STA 4+32.00 - 5+61.00 LT

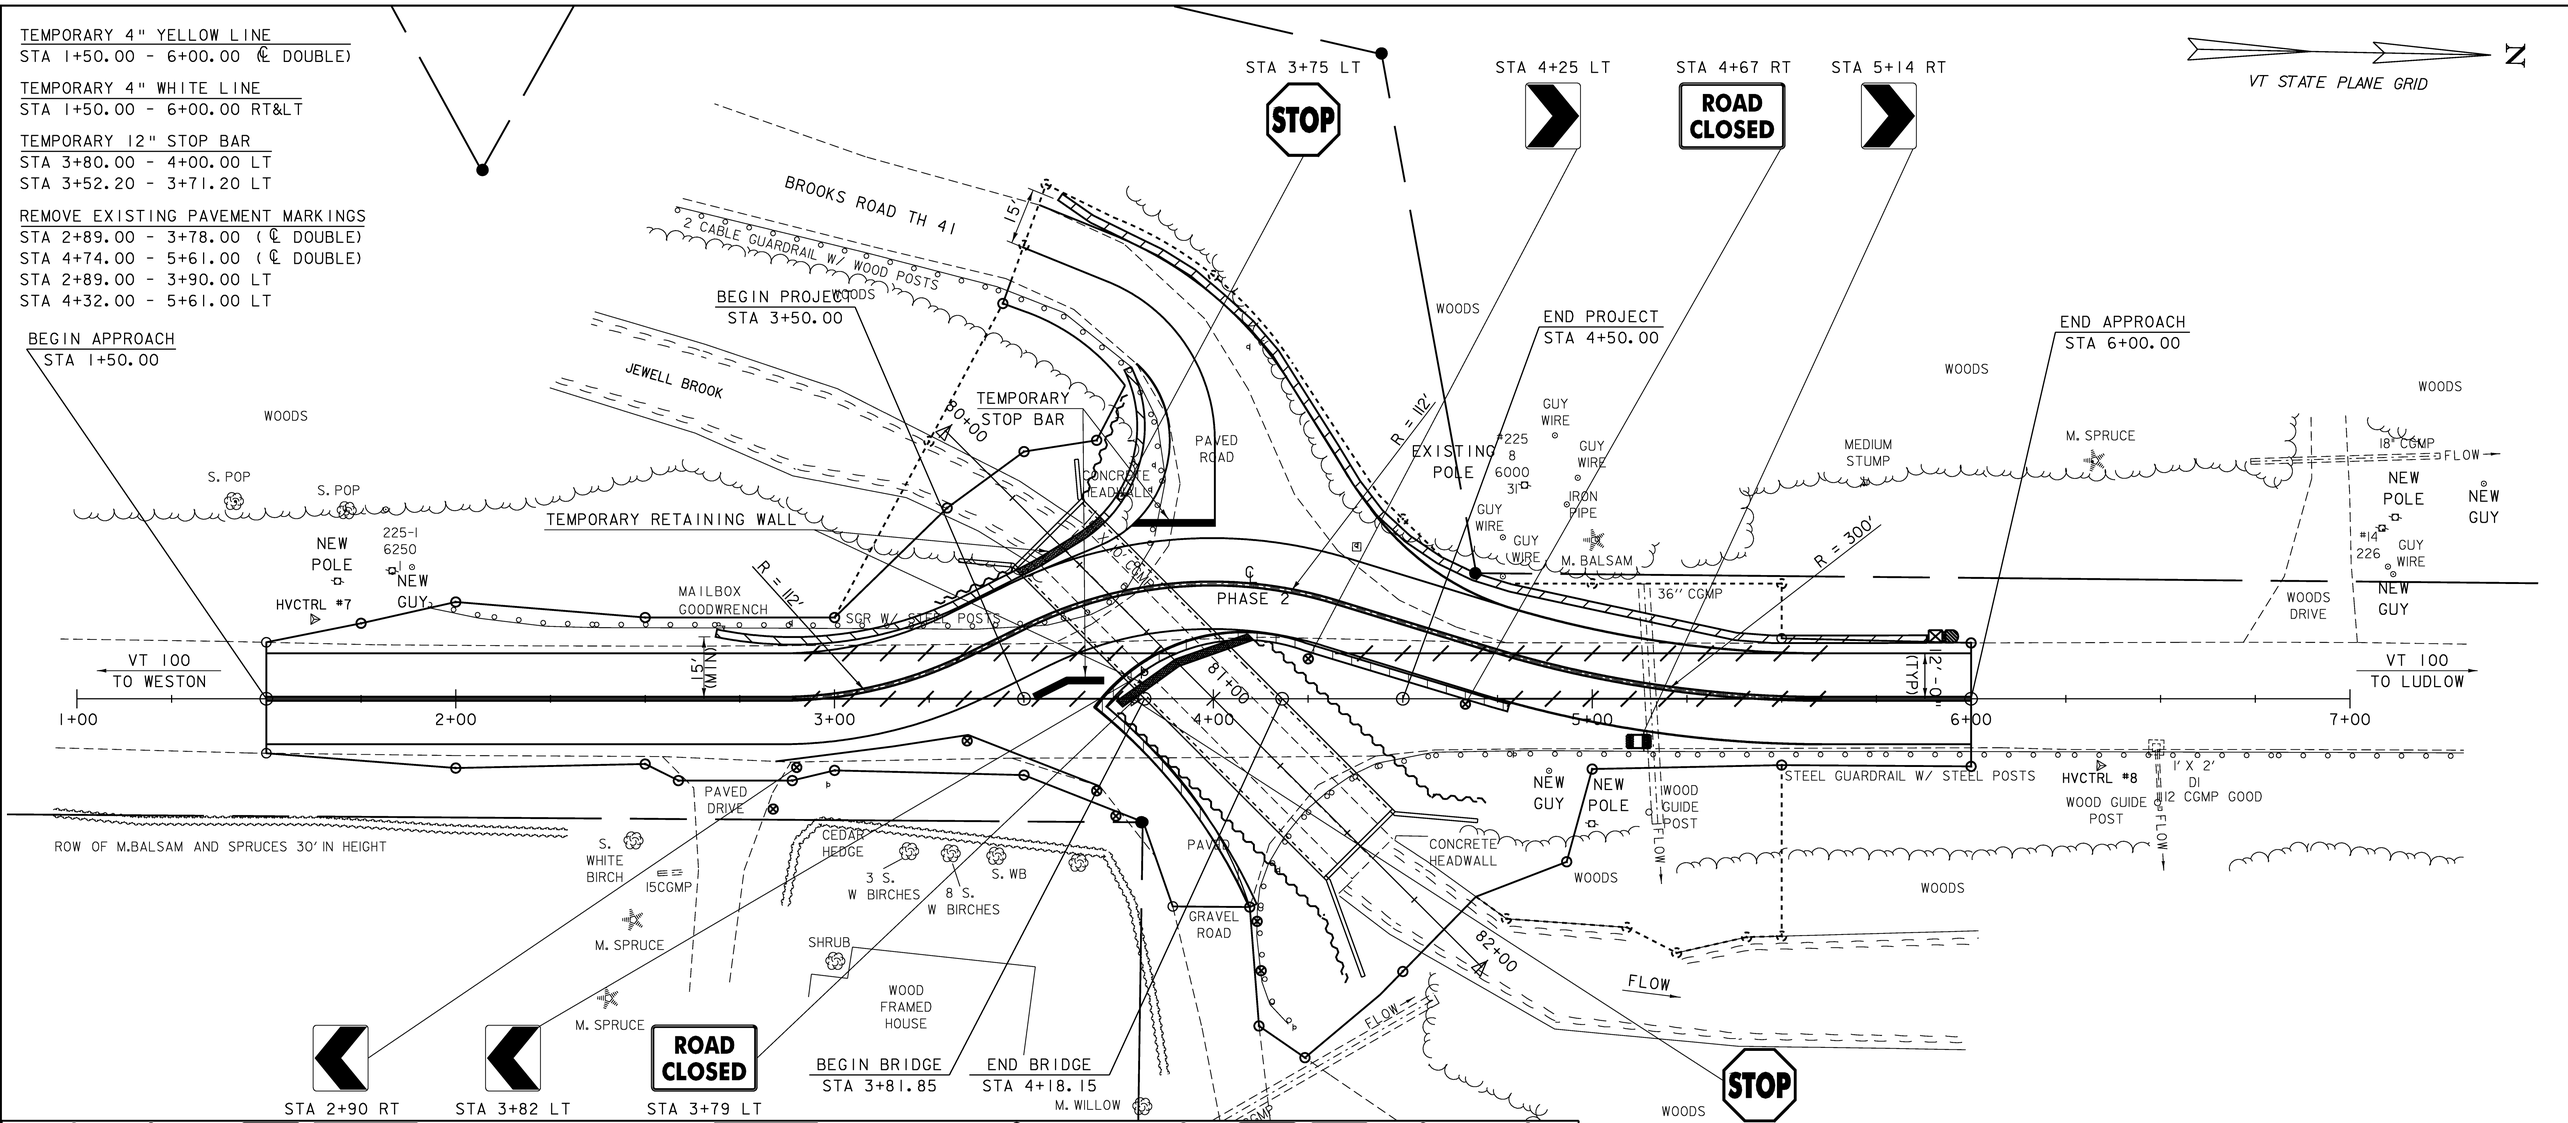

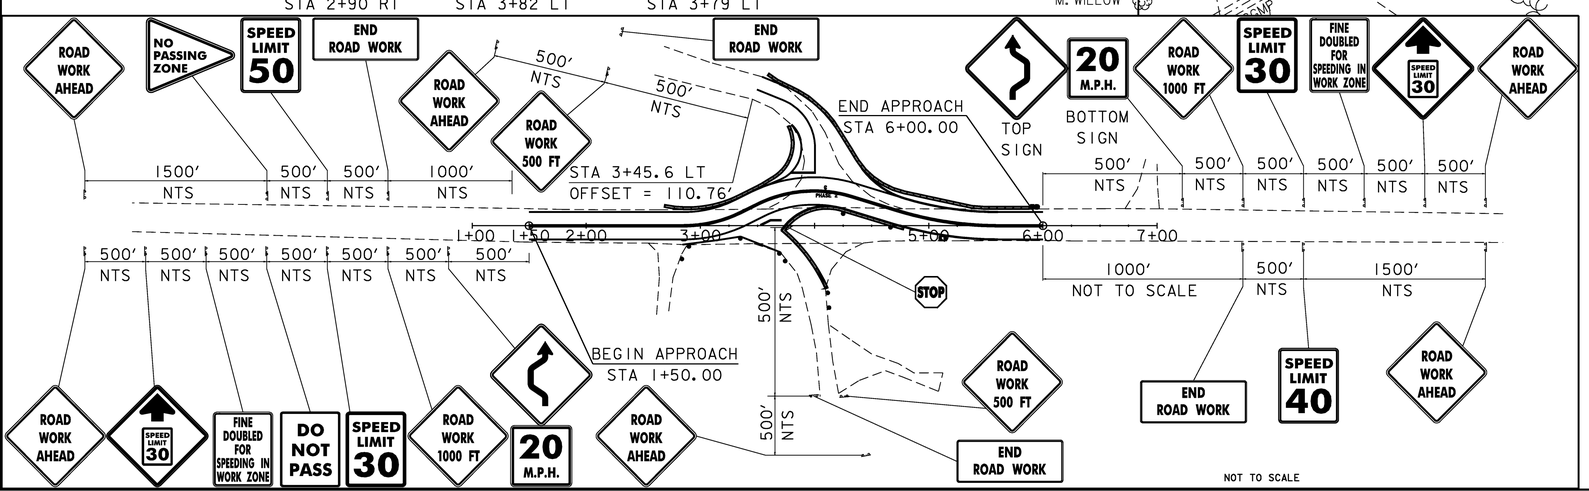

NOTE: TEMPORARY PAVEMENT MARKINGS AND THEIR REMOVAL WILL BE INCLUDED IN THE COST BID FOR CONTRACT ITEM 900.645 "SPECIAL PROVISION (TEMPORARY ROADWAY) (PHASE I) OR (PHASE II)

LEGEND
- REMOVAL OF EXISTING MARKINGS
- SIGN POSTS
- TYPE III BARRICADES (MOD.)
- TEMP. TRAFFIC BARRIER
- REFLECTORIZED BARREL
- ENERGY ABSORPTION ATTENUATOR
- TEMP. SHEET PILING

TRAFFIC CONTROL - PHASE 2

SCALE 1" = 20'-0
20 0 20

PROJECT: LUDLOW	PROJECT NO.: STP ST CULV (7)
DESIGN FILE NAME: 00b258\structures\s00b258bdr.dgn	
IPARM FILE NAME: s00b258tcphase2.i	PLOT DATE: 11-SEP-2008
DESIGNED BY: H. I. SALLS	DRAWN BY: H. I. SALLS
SQUAD LEADER: C. P. WILLIAMS	CHECKED BY: R. S. YOUNG
TRAFFIC CONTROL - PHASE 2	SHEET: 12 OF 34