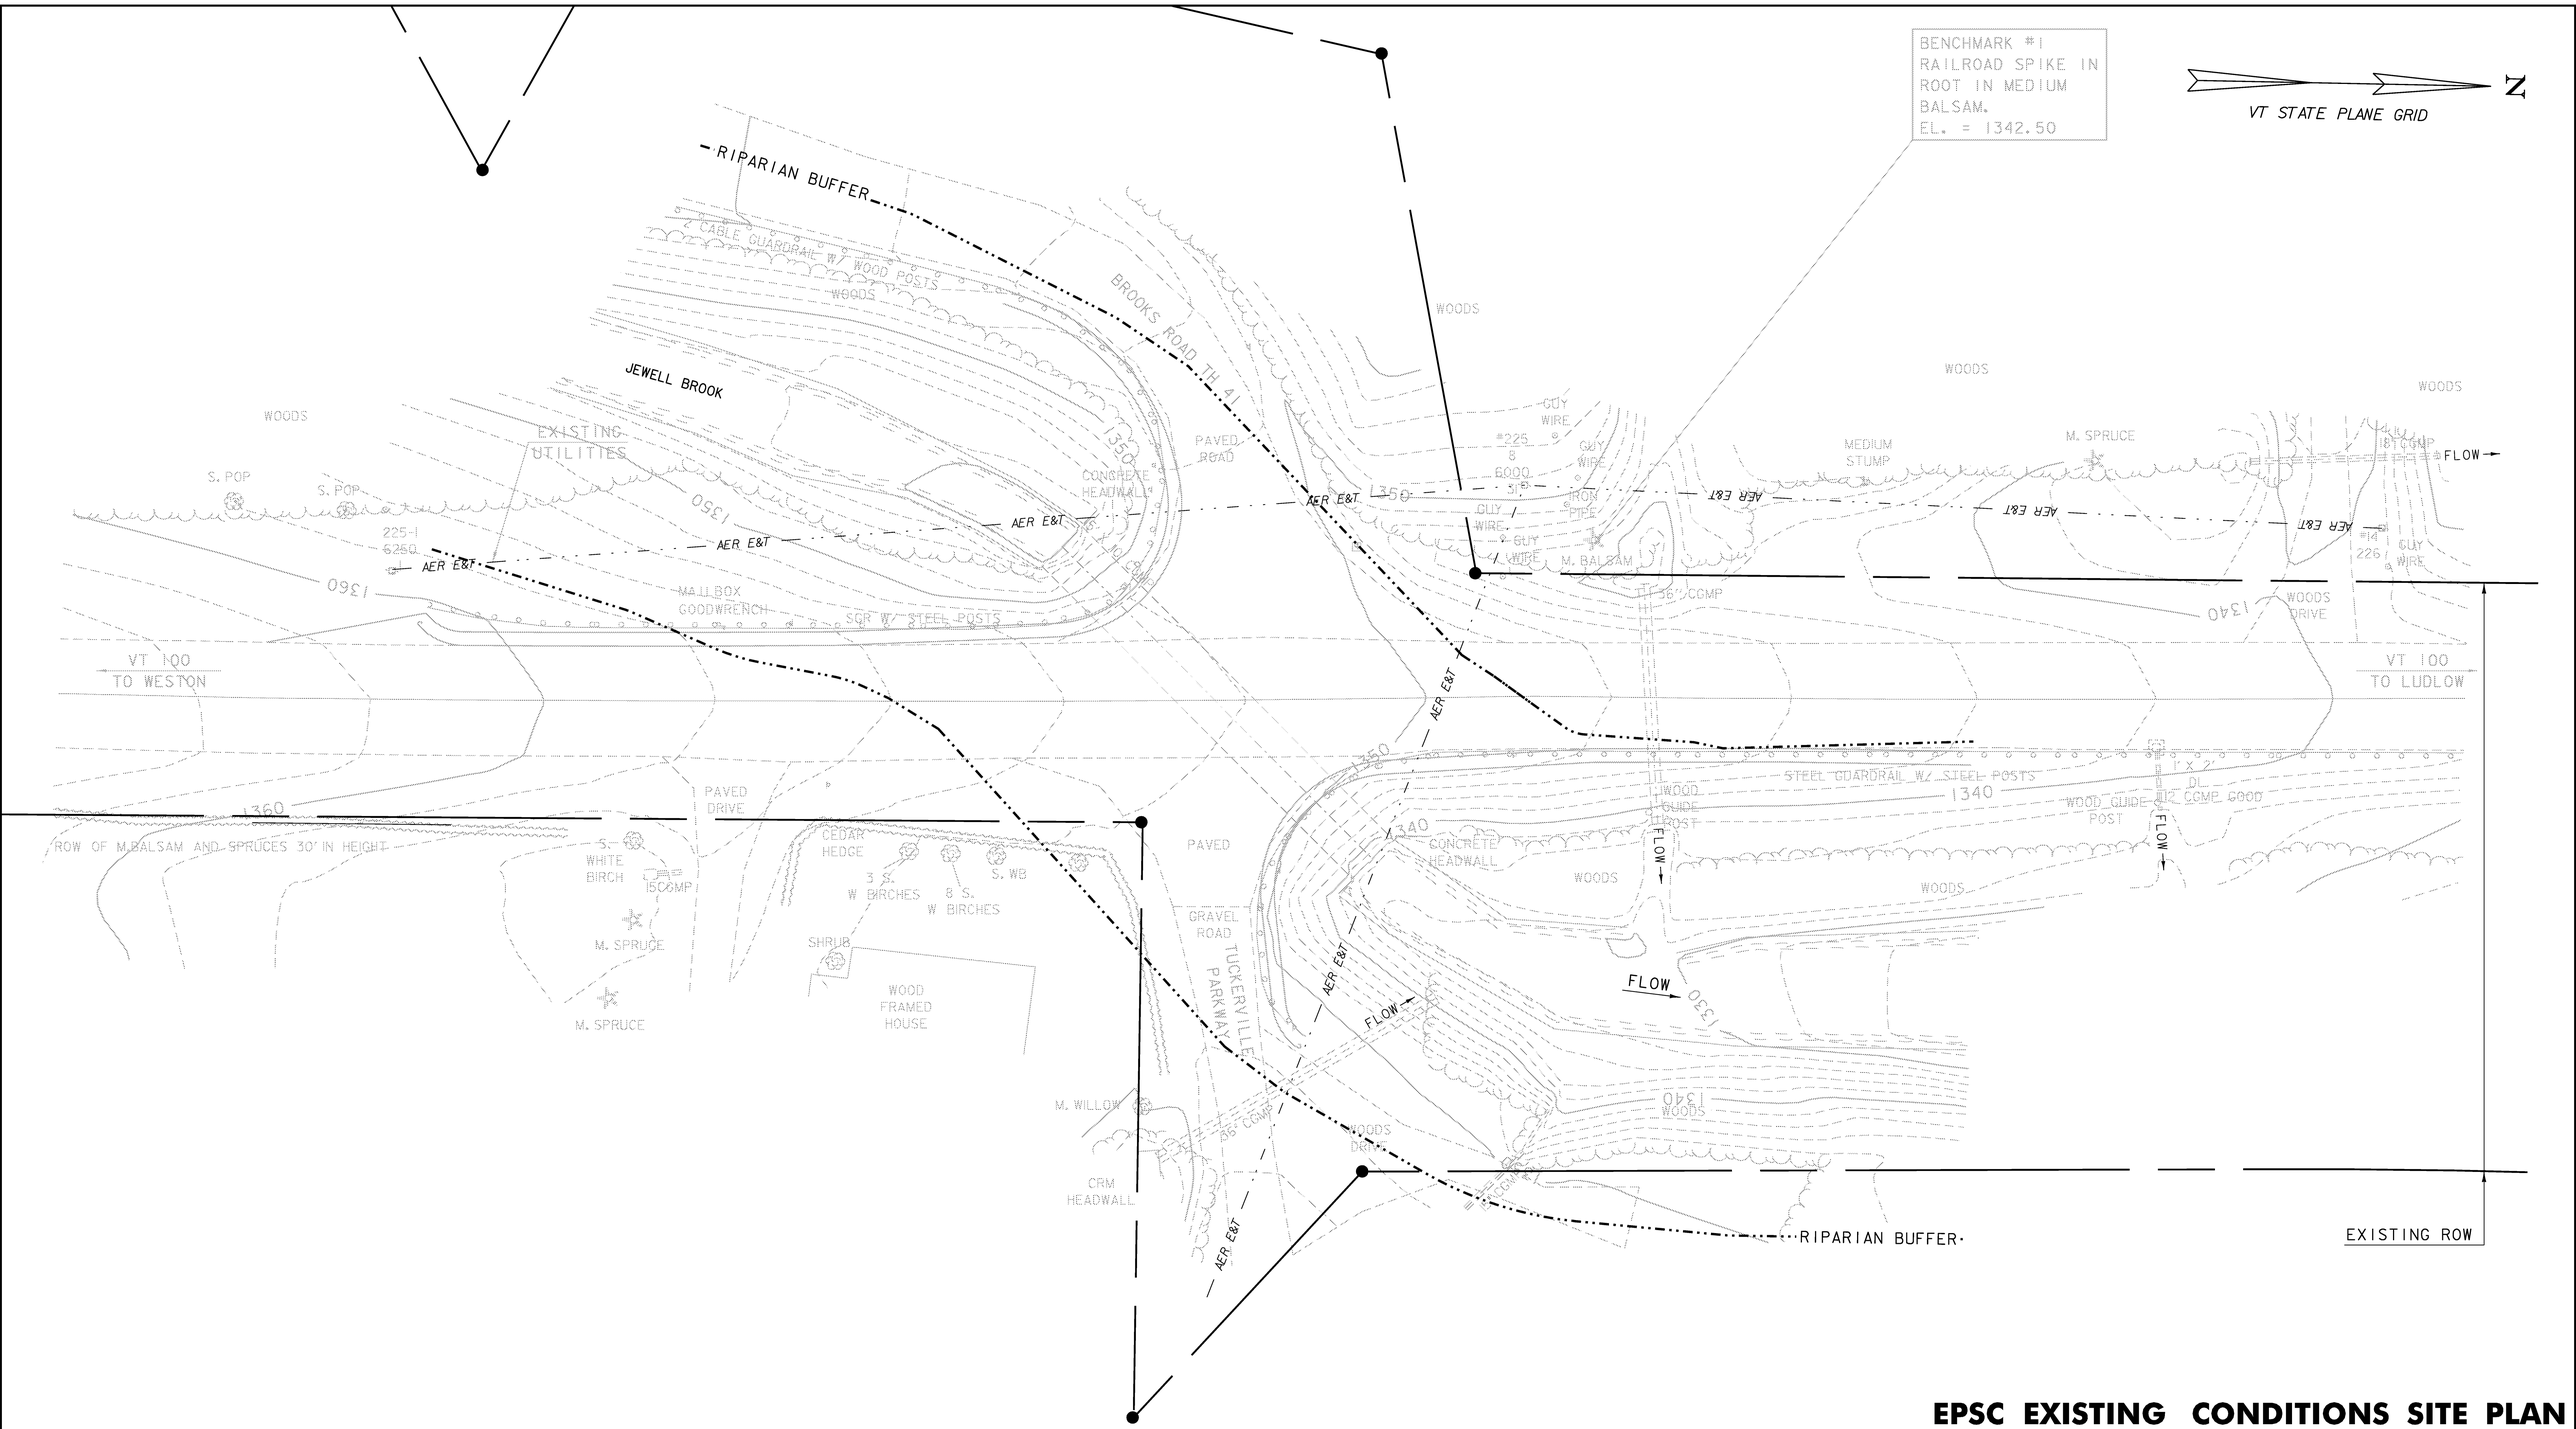

EPSC EXISTING CONDITIONS SITE PLAN

DATUM	
VERTICAL	NAVD 88
HORIZONTAL	NAD 83 (96)

LEGEND

— AER E&T — AERIAL ELECTRIC & TELEPHONE

-·-·-·- RIPARIAN BUFFER ZONE

SCALE 1" = 20'-0

20 0 20

PROJECT: LUDLOW	PROJECT NO.: STP ST CULV (7)
DESIGN FILE NAME: 00b258\structures\s00b258bdr ero.dgn	
IPARM FILE NAME: s00b258excon.1	PLOT DATE: 11-SEP-2008
SURVEYED BY: R.GILMAN	SURVEY DATE: 12/2000
SQUAD LEADER: C.P.WILLAIMS	DRAWN BY: D.D.BEARD
EPSC EXISTING CONDITIONS SITE PLAN	SHEET: 24 OF 34