646.40 DURABLE 100 mm WHITE LINE (THERMOPLASTIC)
(ALL LINES WILL INCLUDE EDGE LINE BREAKS AND RADIUS FOR TOWN HIGHWAYS)
MORETOWN:
STA. 0+600 - STA. 0+760 LT & RT

646.60 TEMPORARY 100 mm WHITE LINE (PAINT)
(ALL LINES WILL INCLUDE EDGE LINE BREAKS AND RADIUS FOR TOWN HIGHWAYS)
MORETOWN:
STA. 0+600 - STA. 0+760 LT & RT

646.41 DURABLE 100 mm YELLOW LINE (THERMOPLASTIC)
(ALL LINES WILL INCLUDE C/L BREAKS FOR TOWN HIGHWAYS) S=SOLID, D=DASHED

MORETOWN:	LT	℄	RT
STA. 0+600 - STA. 0+760	S	-	S
STA. 0+732 DOUBLE SOLID RT, VT ROUTE 100B			

646.61 TEMPORARY 100 mm YELLOW LINE (PAINT)
(ALL LINES WILL INCLUDE C/L BREAKS FOR TOWN HIGHWAYS) S=SOLID, D=DASHED

MORETOWN:	LT	℄	RT
STA. 0+600 - STA. 0+760	S	-	S
STA. 0+732 DOUBLE SOLID RT, VT ROUTE 100B			

646.46 DURABLE 600 mm STOP BAR (THERMOPLASTIC)
MORETOWN:
VT. ROUTE 100 STA. 0+746 LT

646.66 TEMPORARY 600 mm STOP BAR (PAINT)
MORETOWN:
VT. ROUTE 100 STA. 0+746 LT

646.50 DURABLE LETTER OR SYMBOL (THERMOPLASTIC)
MORETOWN:
VT. ROUTE 100 STA. 0+746 LT "S,T,0,P" (4 EA)

646.70 TEMPORARY LETTER OR SYMBOL (PAINT)
MORETOWN:
VT. ROUTE 100 STA. 0+746 LT "S,T,0,P" (4 EA)

DITCHING LOCATION
MORETOWN:
STA. 0+600 - 0+760 LT

REMOVING SIGNS
4 AS SHOWN

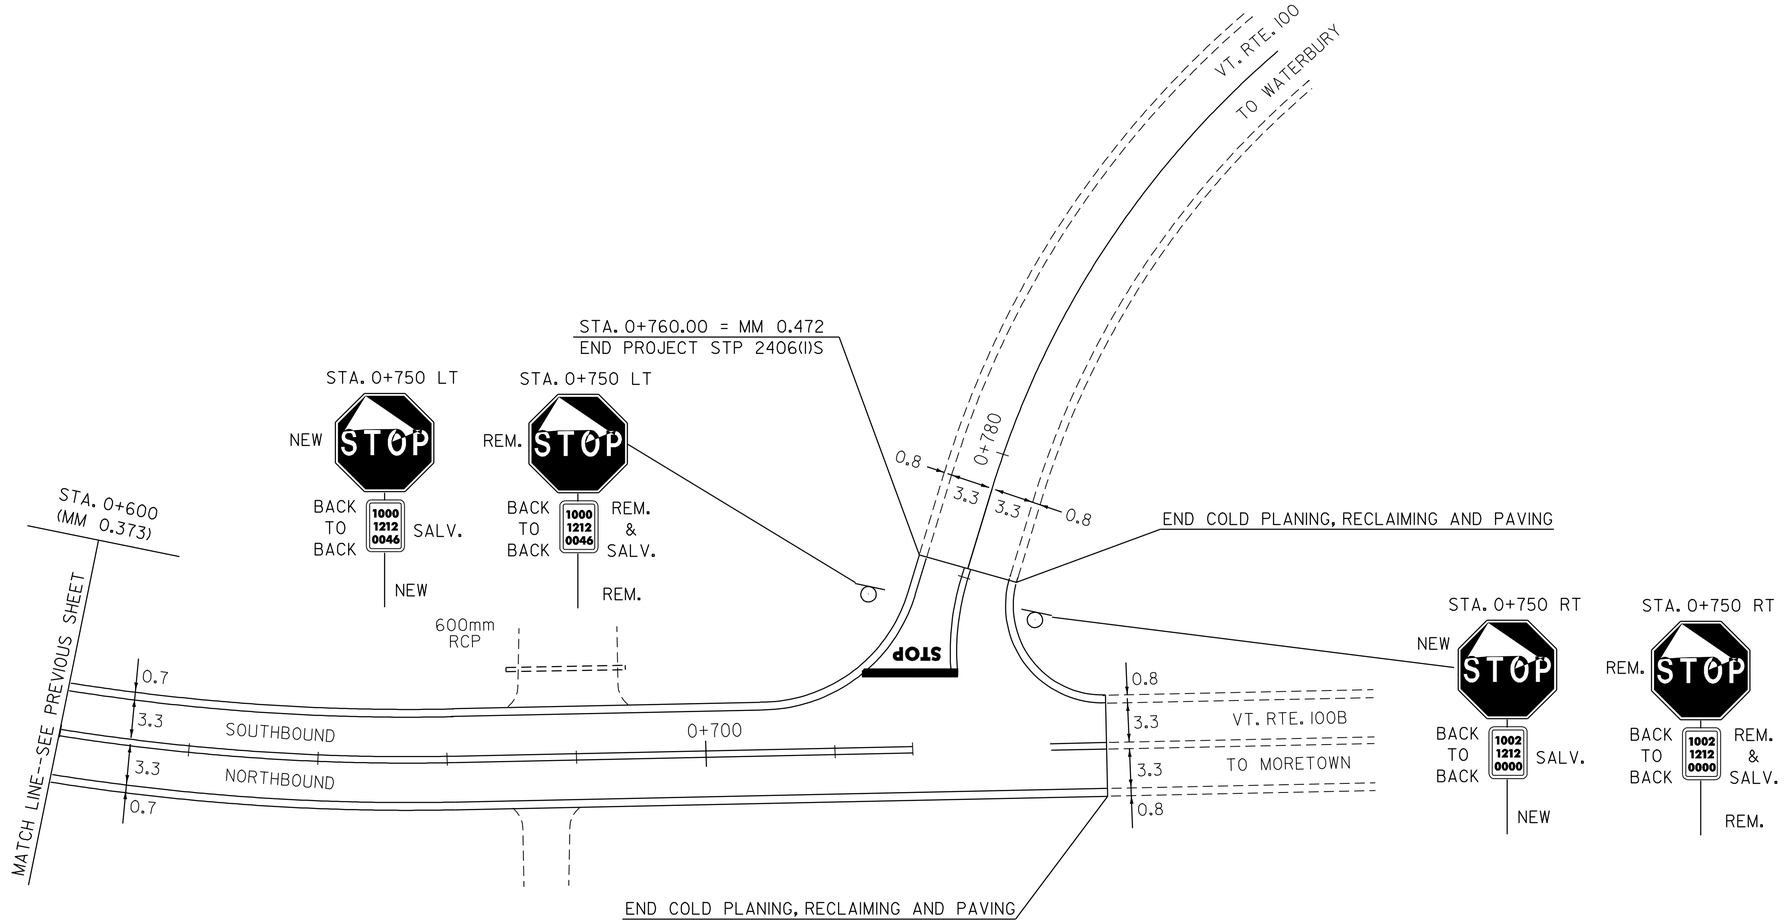

NOT TO SCALE

PAVING PROJECT LAYOUT #12 VT. RTE. 100

PROJECT NAME: WAITSFIELD-MORETOWN
PROJECT NUMBER: STP 2227(I)S

FILE NAME: /pave/00b058/00b058.dgn
PROJECT LEADER: WOOLAVER
DESIGNED BY: J. REDMOND
00b058ll2.i

PLOT DATE: 23-MAY-2008 12:5
DRAWN BY: J. REDMOND
CHECKED BY: J. REDMOND
SHEET 42 OF 54