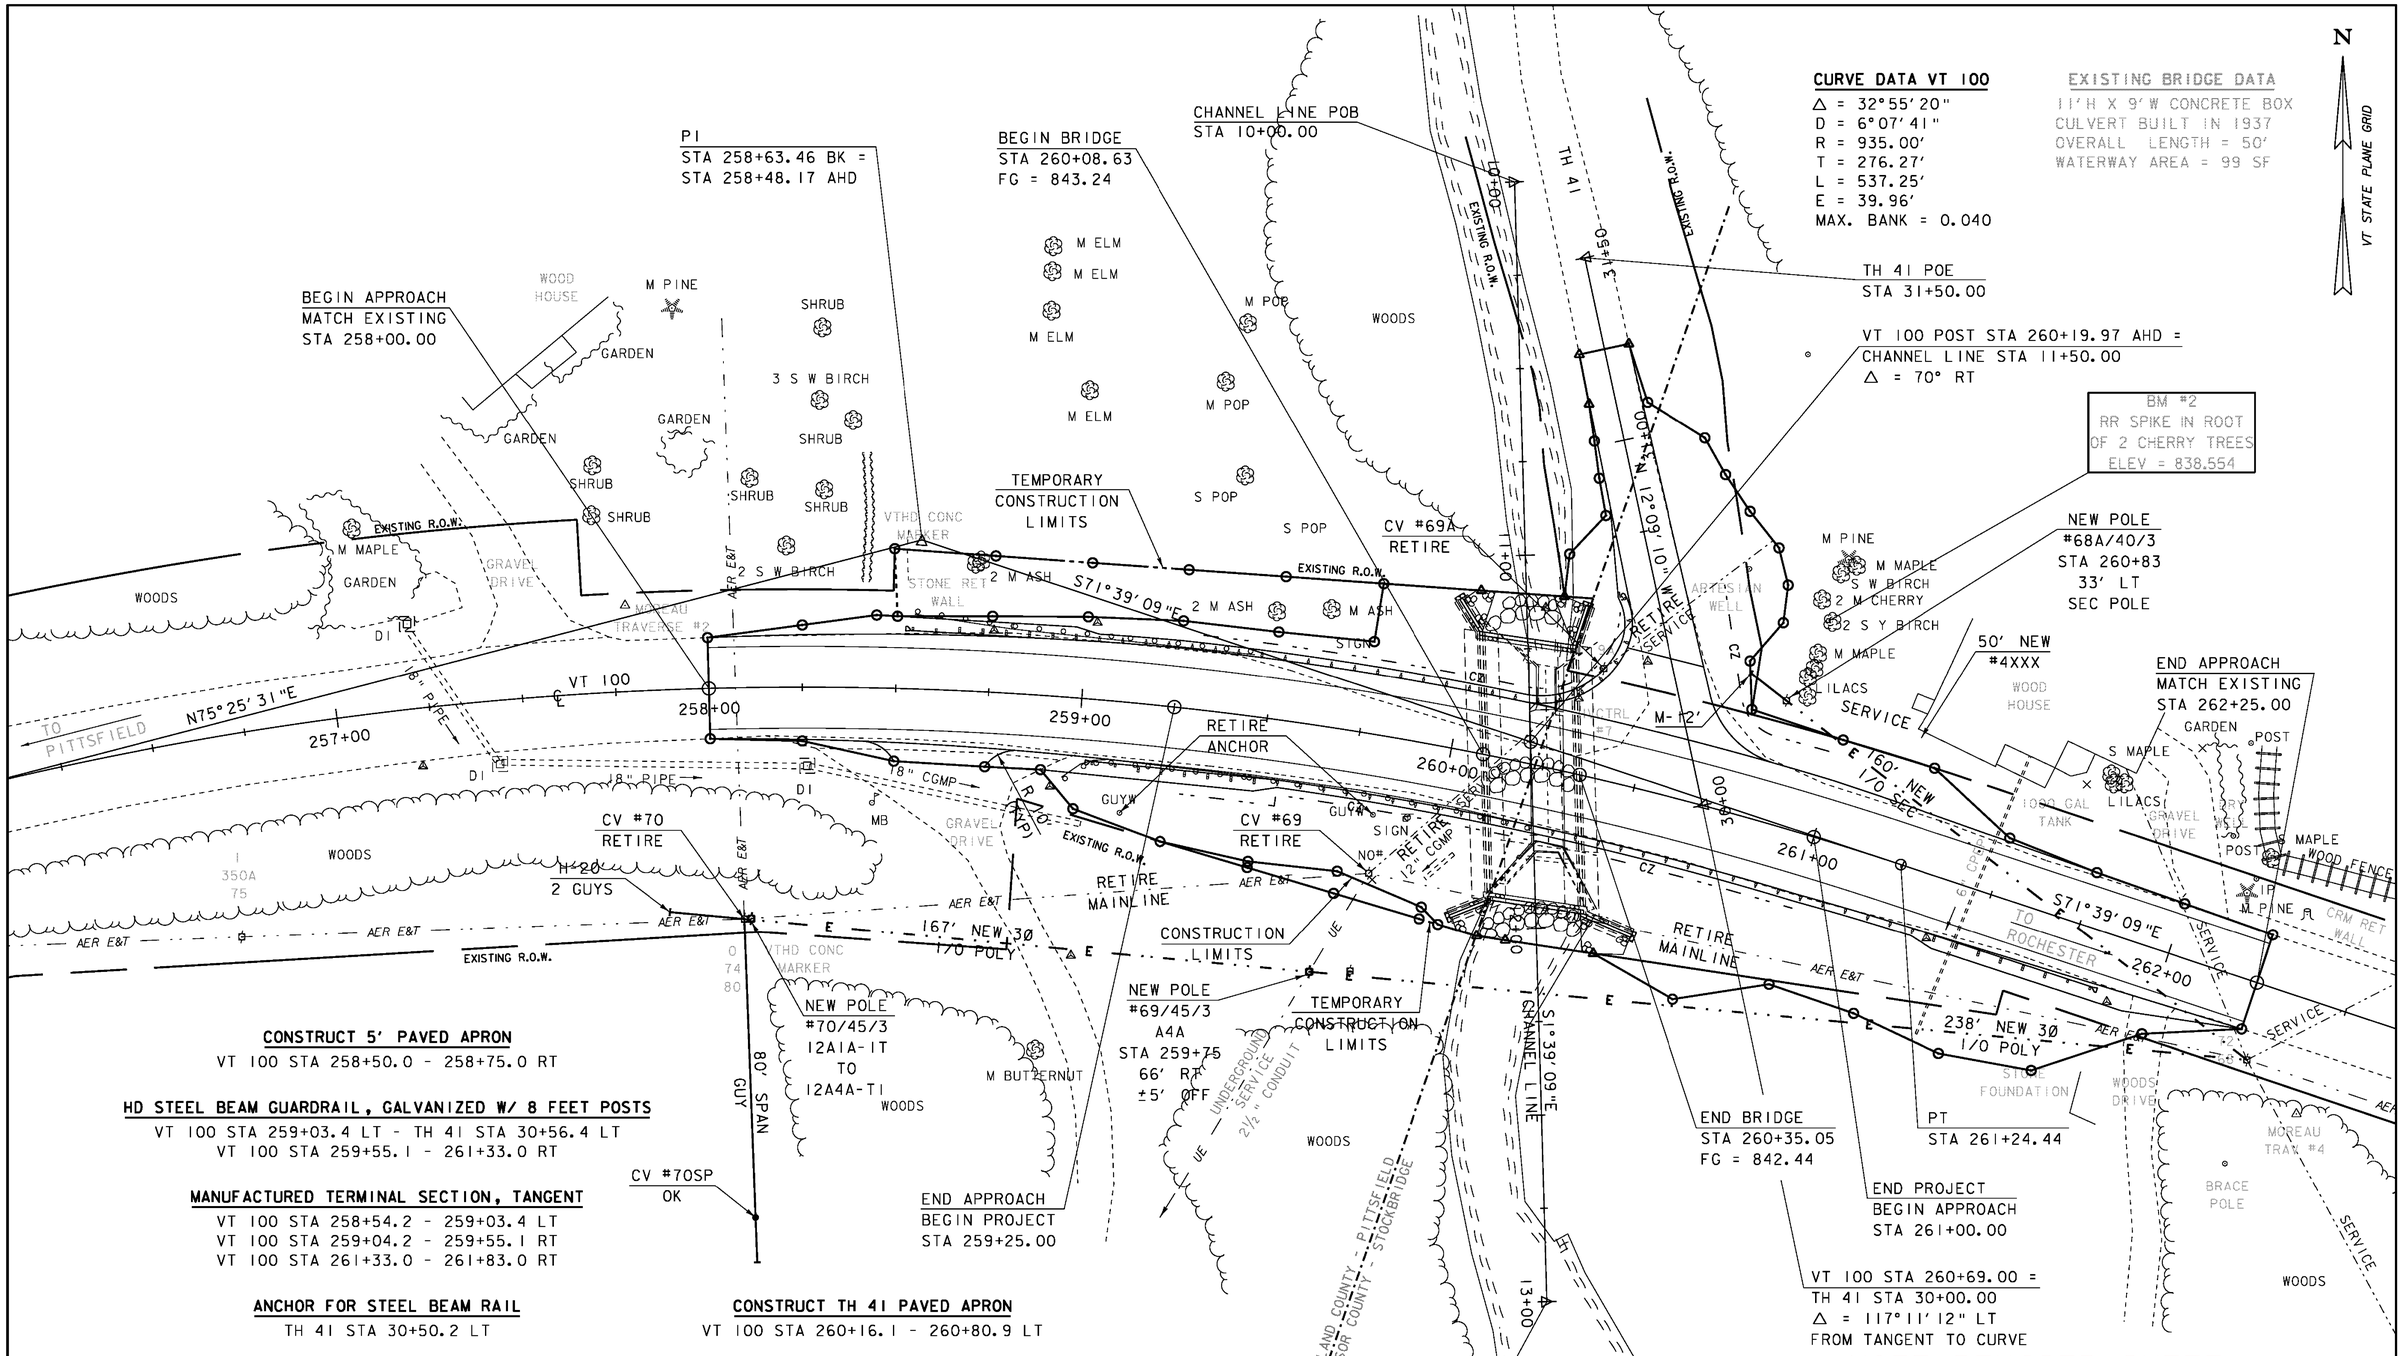

PROJECT NAME:	PITTSFIELD-STOCKBRIDGE
PROJECT NUMBER:	STP 022-1(22)S

FILE NAME: s00b122bdr.dgn	PLOT DATE: 27-OCT-2011
PROJECT LEADER: C. P. WILLIAMS	DRAWN BY: G. ROY
DESIGNED BY: G. ROY	CHECKED BY: R. YOUNG
LAYOUT SHEET	SHEET 10 OF 41