| MILEMARKER, STATION, OR SIGN NUMBER | SIGN LEGEND | SIGN DIMENSIONS WIDTH (In) | SIGN DIMENSIONS HEIGHT (In) | NEW SIGN "A" | EXIST POST RETAIN | EXIST POST REMOVE | NO. OF POSTS | NEW SIGN POSTS SQUARE STEEL (In) 2.0 lb/ft 2.16 | 2.0 2.42 | 2.5 3.35 | ANCHOR | SPICE | REMARKS | SIGN DETAIL DETAIL ON SHEET NUMBER | SIGN DETAIL STD. SHEET NUMBER |
|---|---|---|---|---|---|---|---|---|---|---|---|---|---|---|---|
| 264+60.00 RT. | BRIDGE 88 VT 105 | 6 | 8 | 0.33 | | | 1 | 10 | | | X | | VD-701 | | E-134 |
| 264+90.00 L.T. | BRIDGE 88 VT 105 | 6 | 8 | 0.33 | | | 1 | 10 | | | X | | VD-701 | | E-134 |
| FINAL POST LENGTHS ARE TO BE DETERMINED IN THE FIELD. POST SIZES ARE COMPUTED BASED ON INFORMATION FURNISHED ON THE STANDARD SHEETS AND THE VTRANS "SIGN POST DESIGN GUIDELINE." | | | | | | | | FT | FT 20 | FT | | EA | | | |
| | TOTALS | | | SF 0.66 | | | | FT 20 | | | | | SHS = STANDARD HIGHWAY SIGNS (MUTCD) | | |

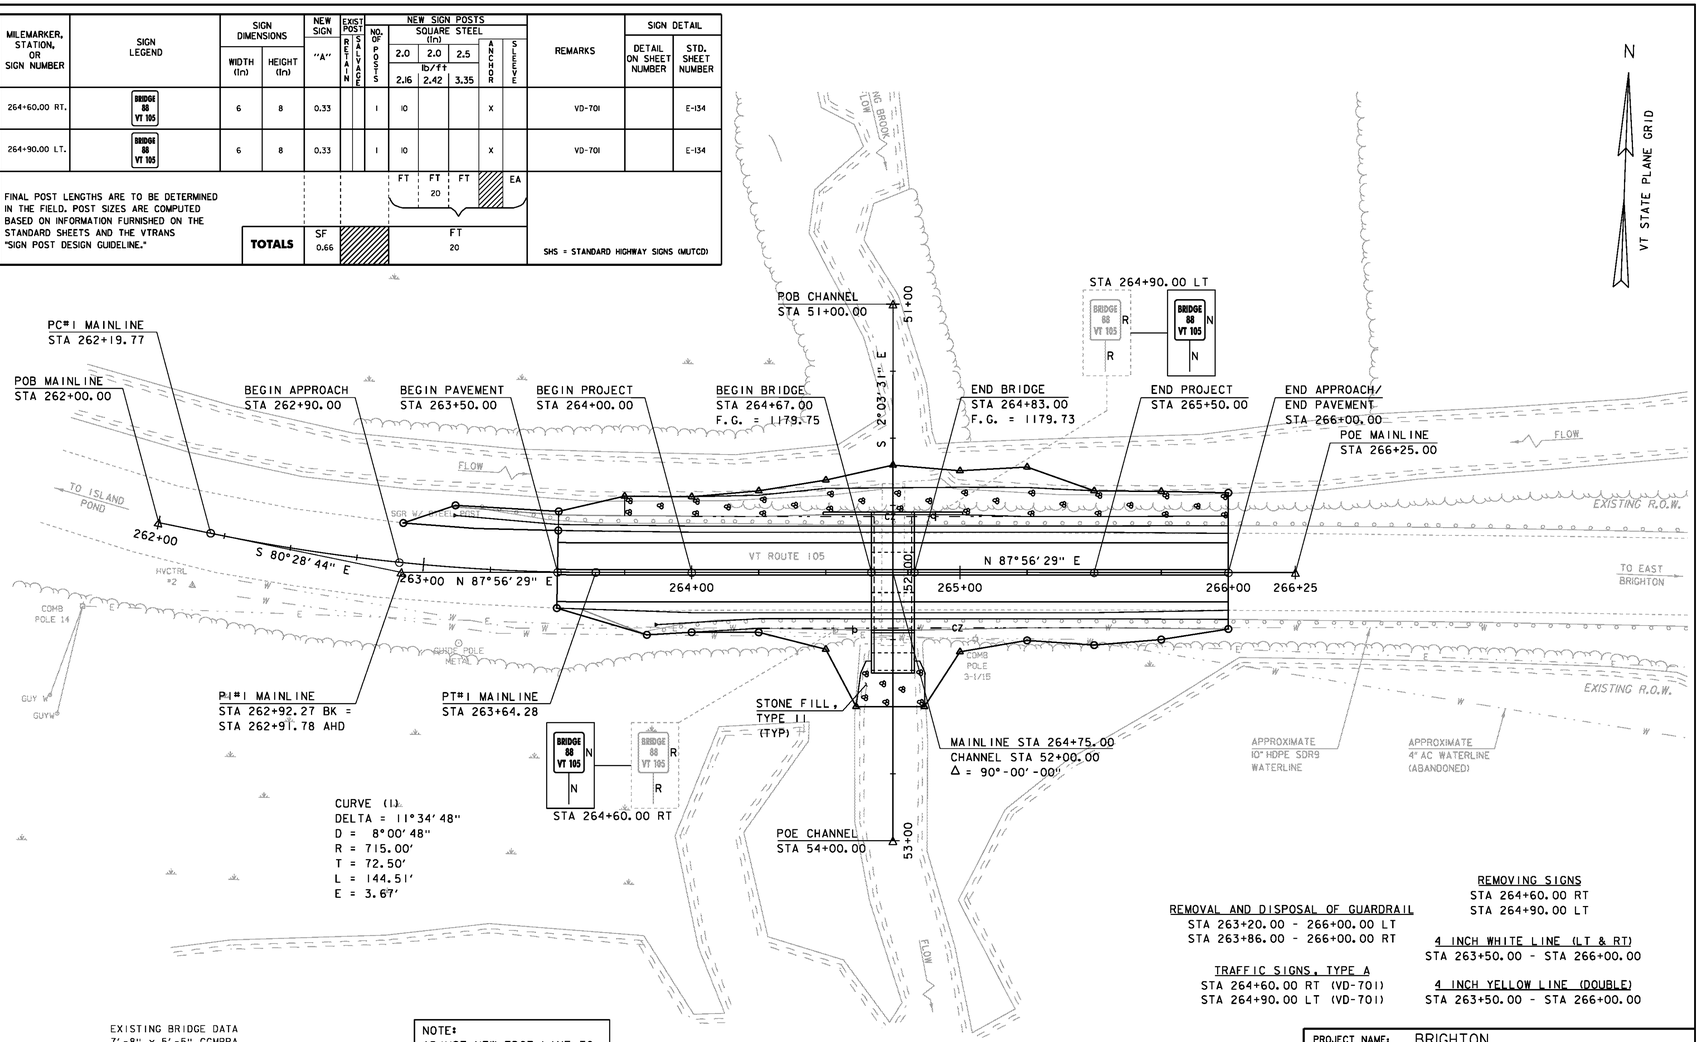


EXISTING BRIDGE DATA
7'-8" x 5'-5" CGMPPA
ROAD WIDTH = 36.00 FT RAIL TO RAIL
BUILT IN 1959

NOTE:
ADJUST NEW EDGE LINE TO MATCH EXISTING EDGE LINE AT BEGIN/END APPROACH

## LAYOUT SHEET

SCALE 1" = 20'-0"
20 0 20

REMOVAL AND DISPOSAL OF GUARDRAIL
STA 263+20.00 - 266+00.00 LT
STA 263+86.00 - 266+00.00 RT

TRAFFIC SIGNS, TYPE A
STA 264+60.00 RT (VD-701)
STA 264+90.00 LT (VD-701)

REMOVING SIGNS
STA 264+60.00 RT
STA 264+90.00 LT

4 INCH WHITE LINE (LT & RT)
STA 263+50.00 - STA 266+00.00

4 INCH YELLOW LINE (DOUBLE)
STA 263+50.00 - STA 266+00.00

SIGN LEGEND
N = NEW
R = REMOVE

PROJECT NAME: BRIGHTON
PROJECT NUMBER: STP 034-3(21)

FILE NAME: s00b246bdr.dgn
PROJECT LEADER: K. HIGGINS
DESIGNED BY: J. SALVATORI
LAYOUT SHEET

PLOT DATE: 12-JUN-2012
DRAWN BY: J. SALVATORI
CHECKED BY: W. LAMMER
SHEET 8 OF 30