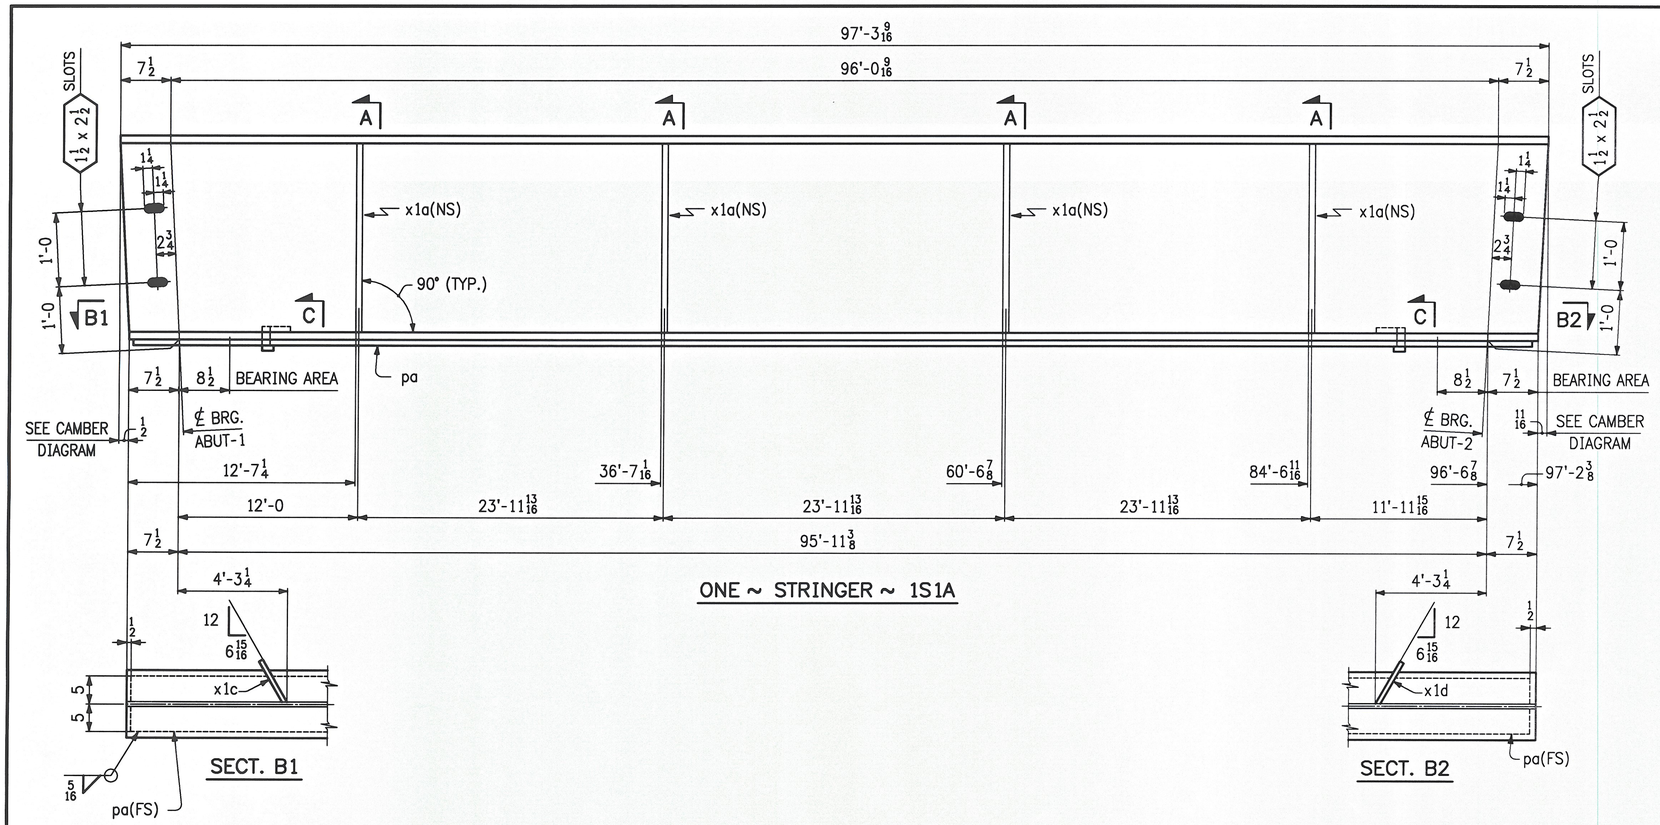

ABM INFO		SHIP	BILL OF MATERIAL						JOB No. 6065	REV.
PAGE	LINE	MARK	QTY.	MARK	MATERIAL	LENGTH FT.	LENGTH IN.	REMARKS	WEIGHT	PROCUREMENT NOTES
		1S1A	ONE		STRINGER				23 839 lbs.	
1	10		1		W36 x 210	97	3 9/16	M270-50WT2		
1	11		1	pa	PL 1 x 10	97	1 3/8	M270-50WT2		
1	12		4	x1a	PL 1/2 x 5	2	10			
1	13		1	x1c	PL 1/4 x 4 3/8	0	8 1/2			
1	13		1	x1d	PL 1/4 x 4 3/8	0	8 1/2			

NOTES:

HOLES: 15/16ø (UN.).
BOLTS: NONE
MAT'L: M270-50W (UN).
PAINT: NONE
FOR STRINGER STANDARD DETAILS SEE SHT. X1
FOR GENERAL NOTES & TYPICAL DETAILS SEE SHT. GN1

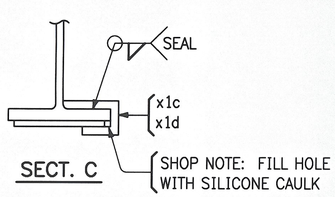

SECT. C

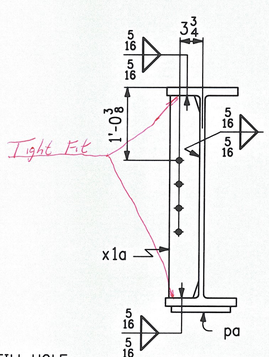

SECT. A

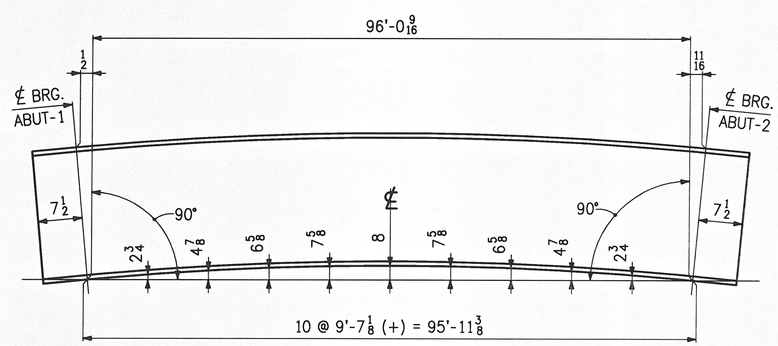

CAMBER DIAGRAM

REV.	DATE	DESCRIPTION

QTY.	DATE	ISSUED TO	FOR
8	3/5/06	F W Whitcomb	Approval

EB LLC

EASTERN BRIDGE LLC
RURAL RTE 2, BOX 302
CLAREMONT, NH 03743
603-542-5202

PROJECT:	T.H. NO. 1 OVER SAXTONS RIVER (BRIDGE NO. 16G)
LOCATION:	PROJ. NO. TH2-0104 GRAFTON, VERMONT
ENGINEER:	VANASSE HANGEN BRUSTLIN, INC.
CUSTOMER:	FRANK W. WHITCOMB CONST.
DRAWING TITLE:	STRINGER ~ 1S1A
DRAWN BY: CPM 3-2-06	JOB NUMBER: 6065
CHECKED BY: 3-6-06	SHEET NUMBER: 1

823-10

S1-823

Sheet 1 - Plotted: 03/07/2006 @ 14:16 (HEATHER)