VAOT Metric

646.40 DURABLE 100 mm WHITE LINE
(ALL LINES WILL INCLUDE EDGE LINE BREAKS AND RADIUS FOR TOWN HIGHWAYS)

MT. HOLLY:
STA. 7+040.0 - STA. 7+580.0, LT & RT

646.60 TEMPORARY 100 mm WHITE LINE
(ALL LINES WILL INCLUDE EDGE LINE BREAKS AND RADIUS FOR TOWN HIGHWAYS)

MT. HOLLY:
STA. 7+040.0 - STA. 7+580.0, LT & RT

646.41 DURABLE 100 mm YELLOW LINE
(ALL LINES WILL INCLUDE C/L BREAKS FOR TOWN HIGHWAYS) S=SOLID, D=DASHED

MT. HOLLY:	LT	℄	RT
STA. 7+040.0 - STA. 7+499.5	-	D	-
STA. 7+499.5 - STA. 7+580.0	D	-	S

646.61 TEMPORARY 100 mm YELLOW LINE
(ALL LINES WILL INCLUDE C/L BREAKS FOR TOWN HIGHWAYS) S=SOLID, D=DASHED

MT. HOLLY:	LT	℄	RT
STA. 7+040.0 - STA. 7+499.5	-	D	-
STA. 7+499.5 - STA. 7+580.0	D	-	S

675.50 REMOVING SIGNS

AS SHOWN - 2

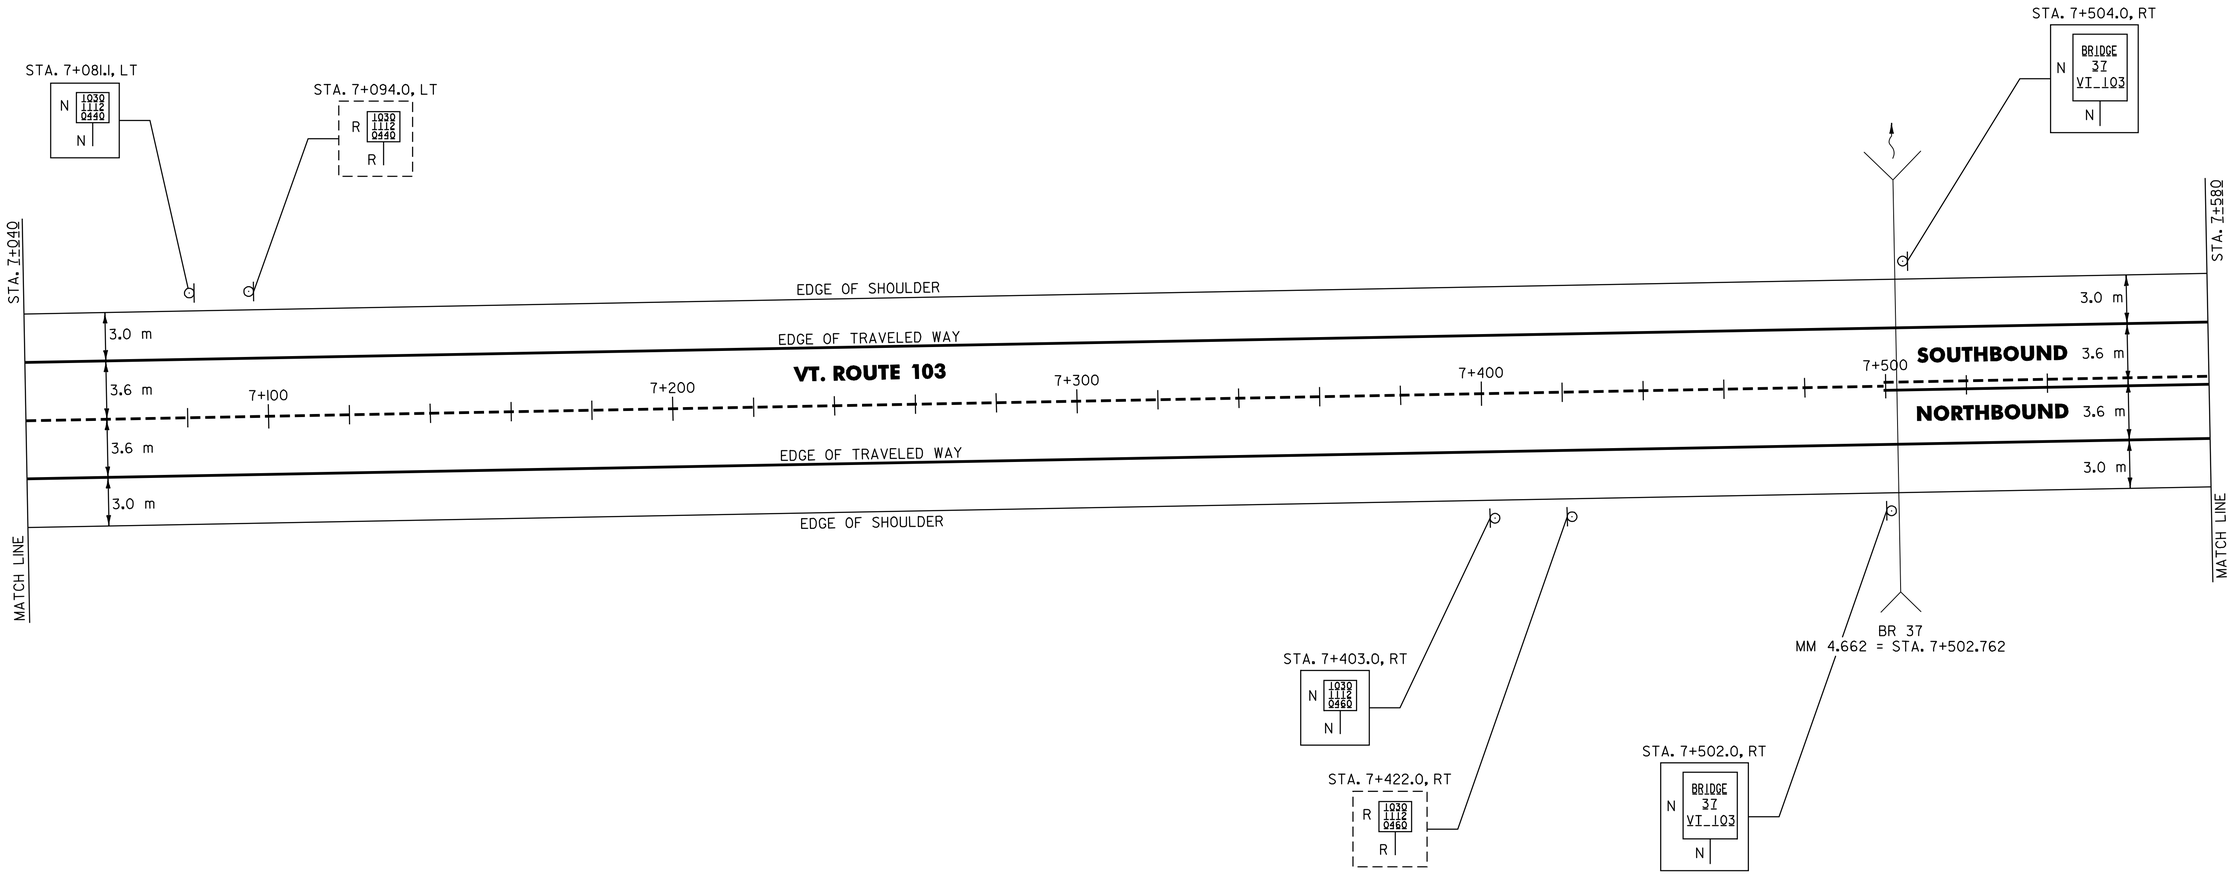

NOTE:

1. THE CONTRACTOR SHOULD BE AWARE THAT EXISTING BURIED UTILITIES (SUCH AS PHONE CABLE, FIBER OPTIC CABLE, SEWER LINES, ETC.) ARE LOCATED ADJACENT TO VT. ROUTE 103 WITHIN THE PROJECT LIMITS. THE CONTRACTOR IS RESPONSIBLE FOR CONTACTING "DIG SAFE" AT 1-888-344-7233 TO DETERMINE THE EXACT LOCATIONS OF THESE UTILITIES PRIOR TO INSTALLING GUARDRAIL, CLEANING DITCHES OR PERFORMING ANY OTHER OPERATIONS THAT MAY DISTURB THE EXISTING SUBSURFACE CONDITIONS.

SIGN LEGEND

R= REMOVE
S= SALVAGE
N= NEW
RET= RETAIN
B-B= BACK TO BACK
EXISTING= - - - - - - - -
NEW= ————————

DATUM
VERTICAL N/A
HORIZONTAL N/A

PAVING PROJECT LAYOUT # 23

SURVEYED BY N/A DATE N/A
DRAWN BY C.A.K. DATE
SQUAD LEADER T.P.K.
DESIGN FILE NO. /pave/01b024/pb024.dgn
IPARM FILE pb024123J_ DATE PLOTTED $DATE$
PROJ. NAME LUDLOW--MT. HOLLY
PROJ. NO. NH 2327(1)S
SHEET 32 OF 84 SHEETS