TEMPORARY 4" WHITE LINE, PAINT
DURABLE 4" WHITE LINE, THERMOPLASTIC

STA	388+00	TO	391+00	SOLID LT
STA	388+00	TO	391+00	SOLID RT

TEMPORARY 4" YELLOW LINE, PAINT
DURABLE 4' YELLOW LINE, THERMOPLASTIC

STA	388+00	TO	391+00	SOLID LT & RT

STEEL BEAM GUARDRAIL, GALVANIZED

STA	388+00	TO	391+00	LT
STA	390+37	TO	391+00	RT

MANUFACTURED TERMINAL SECTION, FLARED

STA	390+37	RT

REMOVAL AND DISPOSAL OF GUARDRAIL

STA	388+00	TO	391+00	LT
STA	390+00	TO	391+00	RT

BITUMINOUS CONCRETE CURB, TYPE B

STA	390+00	TO	391+00	LT

REMOVING SIGNS
AS SHOWN - 2

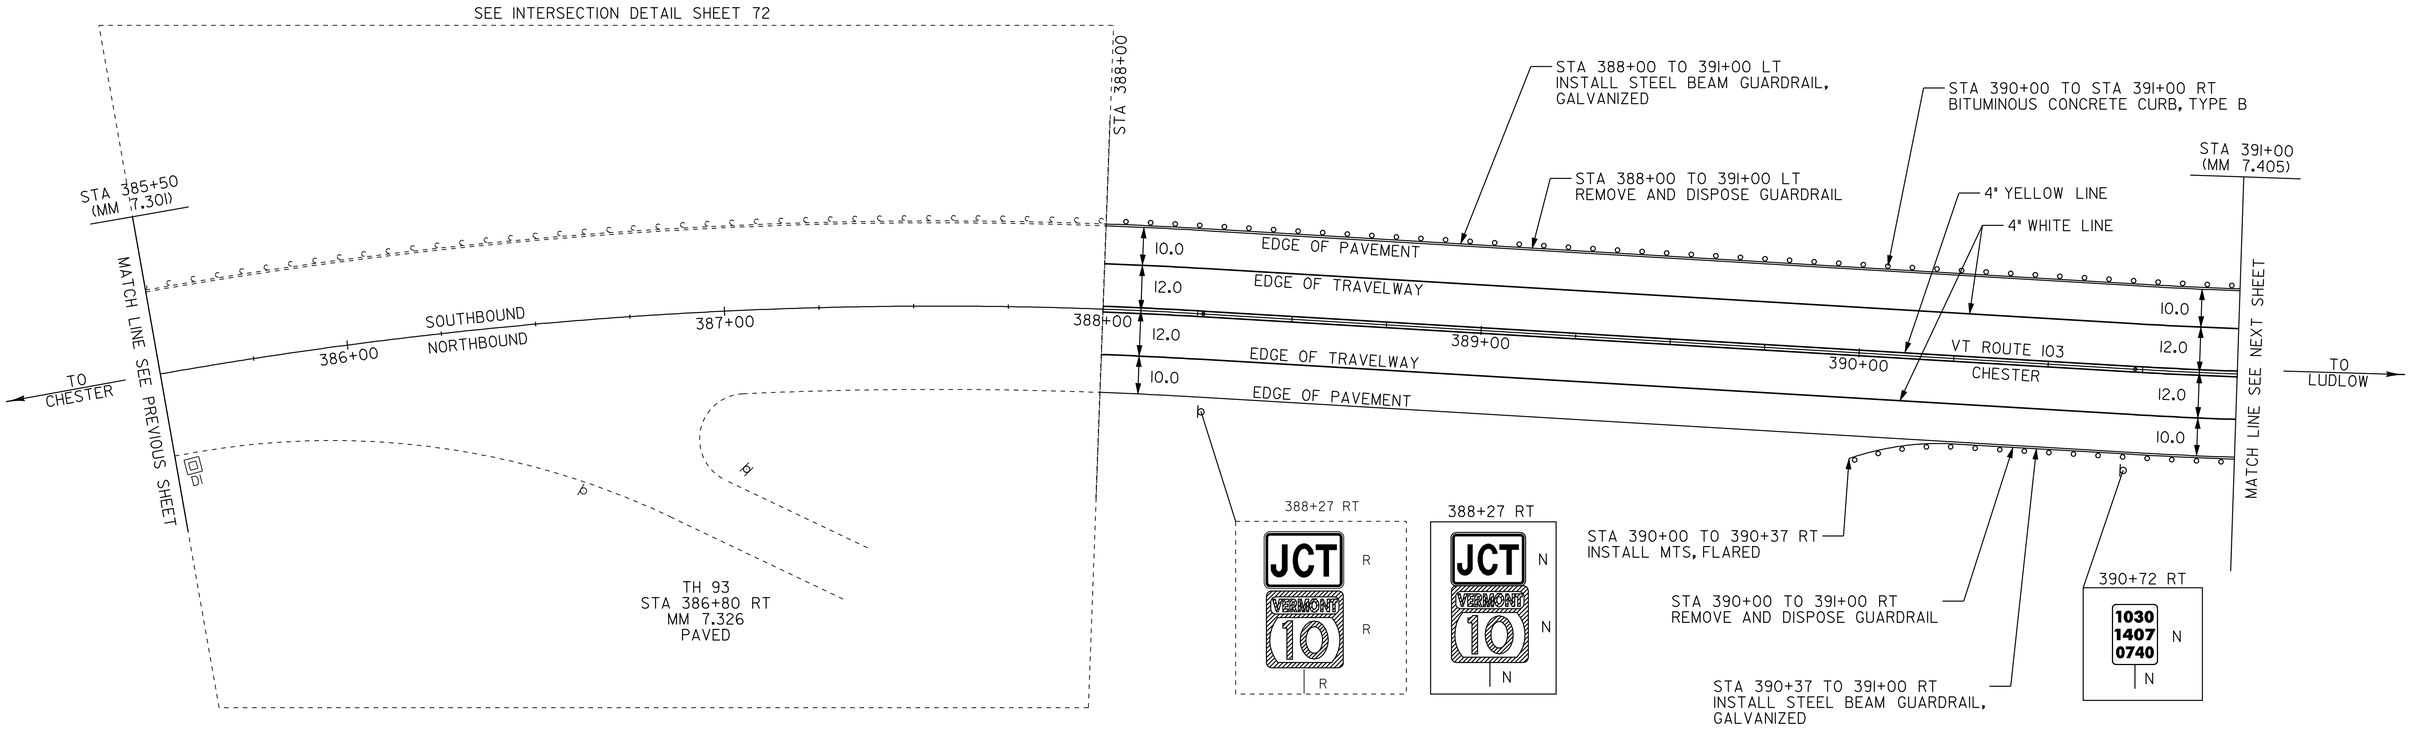

LEGEND

R	=	REMOVE EXISTING
S	=	SALVAGE
R&S	=	REMOVE AND SALVAGE
N	=	NEW
RET	=	RETAIN
B-B	=	BACK TO BACK
o—o	=	NEW RAIL
›--›	=	EXISTING RAIL

PAVING PROJECT LAYOUT #16

PROJECT: CHESTER-LUDLOW
PROJECT NO.: NH 2326(I)S
DESIGN FILE NAME: /pave/01b038/pb038.dgn
IPARM FILE NAME: pb0381a16.i
PLOT DATE: 16-OCT-2009 16:
SURVEYED BY: CLD ENGINEERS, INC
SURVEY DATE: 01/05
SQUAD LEADER: CRB
DRAWN BY: MRS
CLD 04-0396
SHEET: 30 OF 110