646.402 DURABLE 4 INCH WHITE LINE, THERMOPLASTIC
STA. 177+25 - STA. 181+63 (SOLID LT & RT)
STA. 0+00 - STA. 11+25 (SOLID LT & RT)

646.602 TEMPORARY 4 INCH WHITE LINE, PAINT
STA. 177+25 - STA. 181+63 (SOLID LT & RT)
STA. 0+00 - STA. 11+25 (SOLID LT & RT)

675.50 REMOVING SIGNS
AS SHOWN - 13

675.60 ERECTING SALVAGED SIGNS
AS SHOWN - 3

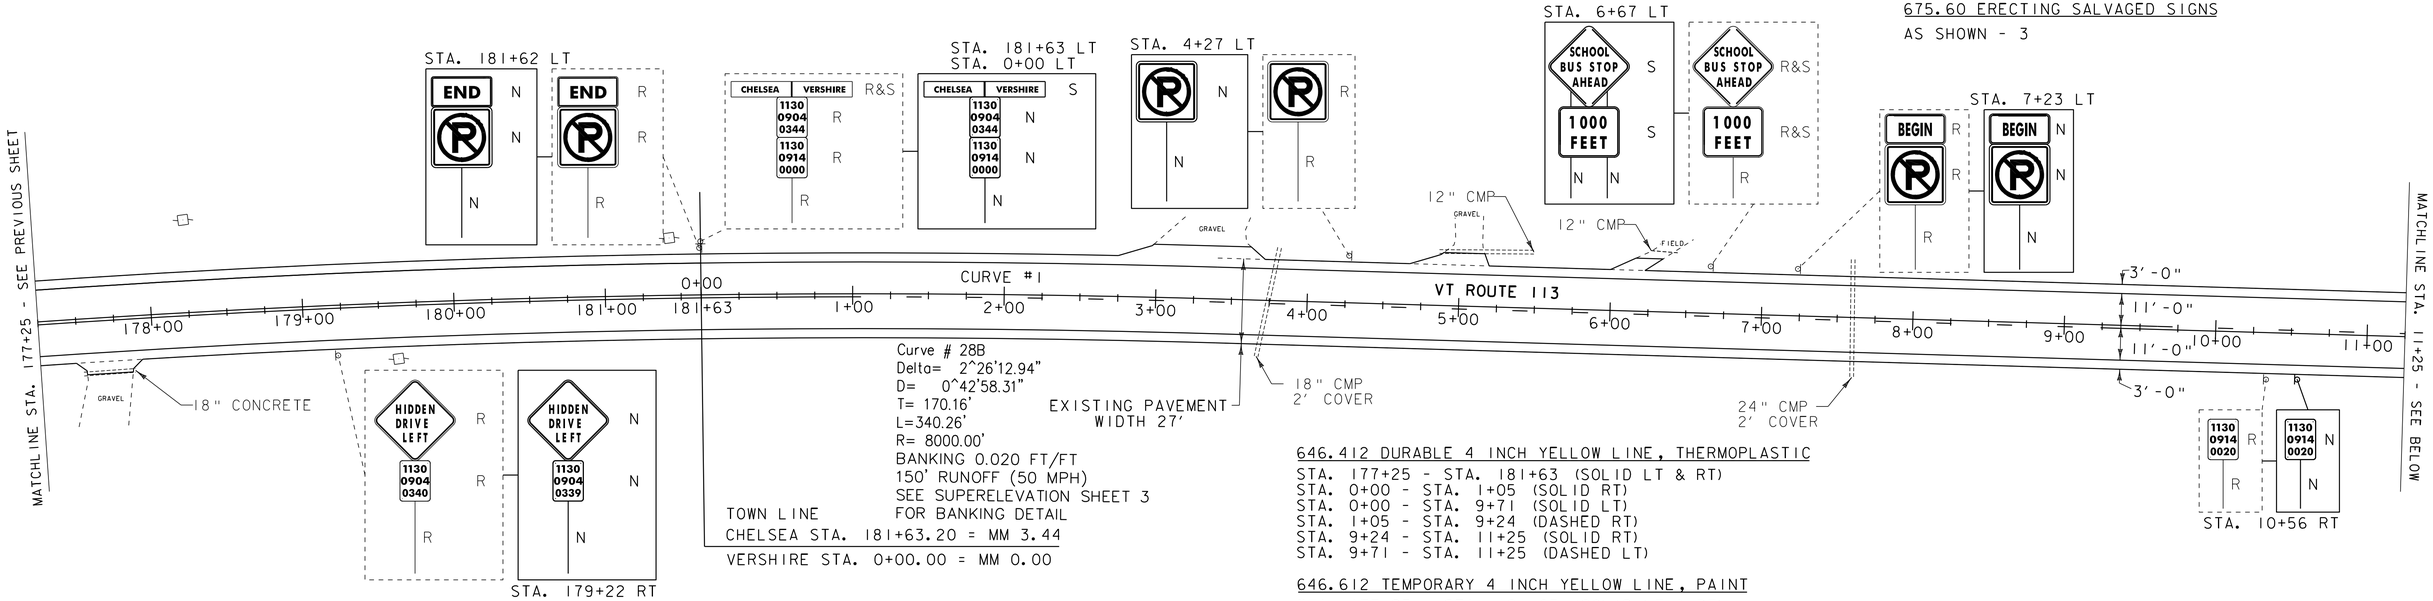

TOWN LINE
CHELSEA STA. 181+63.20 = MM 3.44
VERSHIRE STA. 0+00.00 = MM 0.00

646.412 DURABLE 4 INCH YELLOW LINE, THERMOPLASTIC
STA. 177+25 - STA. 181+63 (SOLID LT & RT)
STA. 0+00 - STA. 1+05 (SOLID RT)
STA. 0+00 - STA. 9+71 (SOLID LT)
STA. 1+05 - STA. 9+24 (DASHED RT)
STA. 9+24 - STA. 11+25 (SOLID RT)
STA. 9+71 - STA. 11+25 (DASHED LT)

646.612 TEMPORARY 4 INCH YELLOW LINE, PAINT
STA. 177+25 - STA. 181+63 (SOLID LT & RT)
STA. 0+00 - STA. 1+05 (SOLID RT)
STA. 0+00 - STA. 9+71 (SOLID LT)
STA. 1+05 - STA. 9+24 (DASHED RT)
STA. 9+24 - STA. 11+25 (SOLID RT)
STA. 9+71 - STA. 11+25 (DASHED LT)

646.402 DURABLE 4 INCH WHITE LINE, THERMOPLASTIC
STA. 11+25 - STA. 27+25 (SOLID LT & RT)

646.412 DURABLE 4 INCH YELLOW LINE, THERMOPLASTIC
STA. 11+25 - STA. 27+25 (SOLID RT)
STA. 11+25 - STA. 16+37 (DASHED LT)
STA. 16+37 - STA. 27+25 (SOLID LT)

646.602 TEMPORARY 4 INCH WHITE LINE, PAINT
STA. 11+25 - STA. 27+25 (SOLID LT & RT)

646.612 TEMPORARY 4 INCH YELLOW LINE, PAINT
STA. 11+25 - STA. 27+25 (SOLID RT)
STA. 11+25 - STA. 16+37 (DASHED LT)
STA. 16+37 - STA. 27+25 (SOLID LT)

675.50 REMOVING SIGNS
AS SHOWN - 6

675.60 ERECTING SALVAGED SIGNS
AS SHOWN - 5

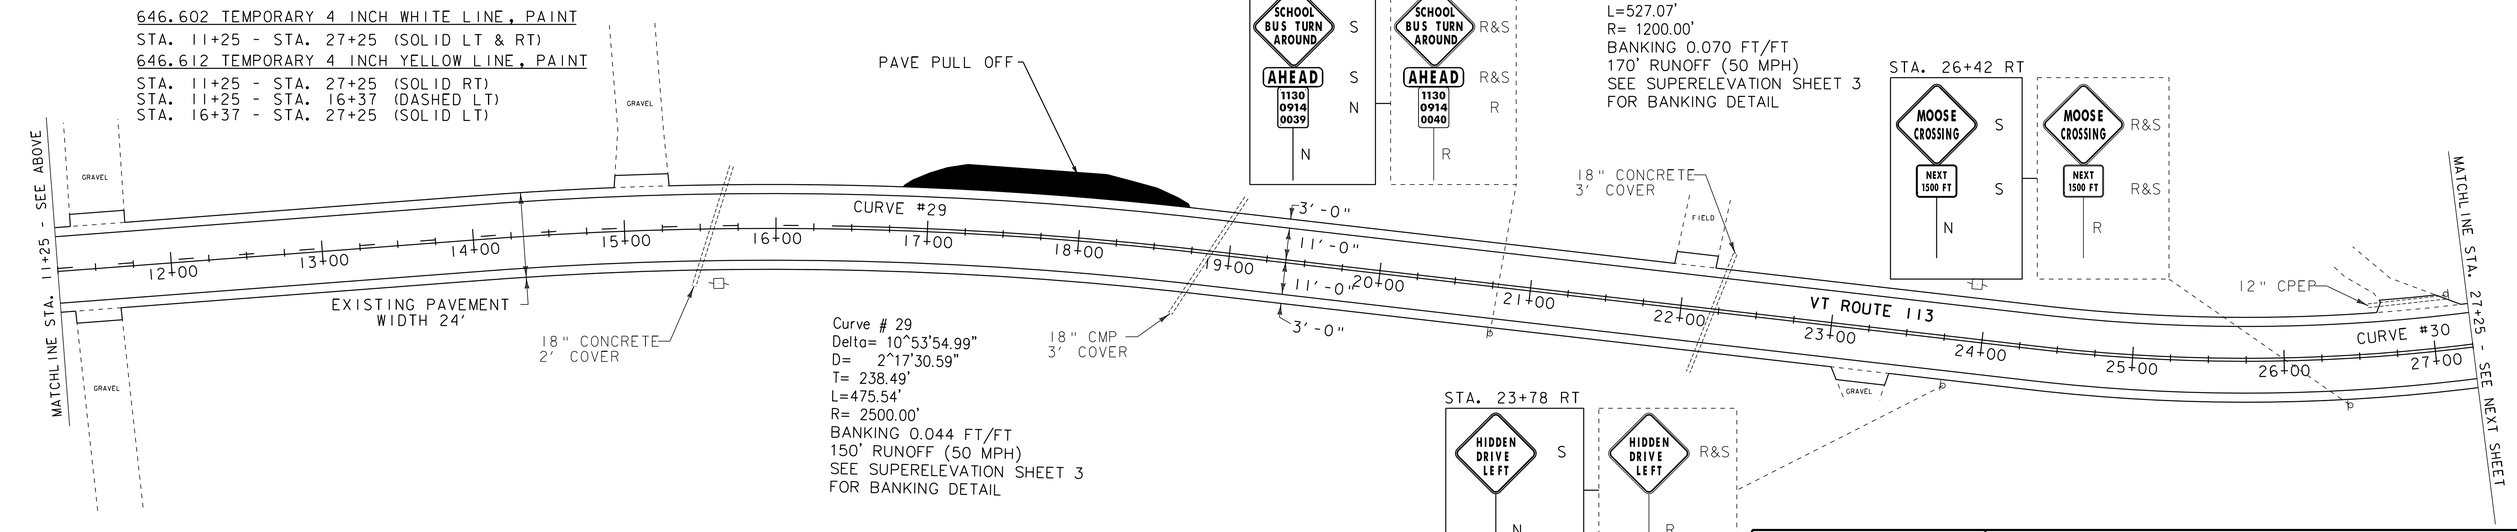

Curve # 30
Delta= 25^09'56.93"
D= 4^46'28.73"
T= 267.86'
L=527.07'
R= 1200.00'
BANKING 0.070 FT/FT
170' RUNOFF (50 MPH)
SEE SUPERELEVATION SHEET 3
FOR BANKING DETAIL

Curve # 29
Delta= 10^53'54.99"
D= 2^17'30.59"
T= 238.49'
L=475.54'
R= 2500.00'
BANKING 0.044 FT/FT
150' RUNOFF (50 MPH)
SEE SUPERELEVATION SHEET 3
FOR BANKING DETAIL

SIGN LEGEND
R = REMOVE
R&S = REMOVE AND SALVAGE
S = SALVAGE
RET = RETAIN
N = NEW
B-B = BACK TO BACK

LEGEND
UTILITY POLE
HYDRANT
CATCH BASIN / DROP INLET

NOT TO SCALE

PROJECT LAYOUT SHEET 8

PROJECT NAME: CHELSEA-VERSHIRE
PROJECT NUMBER: STP 2331(1)S

FILE NAME: 01c040.dgn
PROJECT LEADER: CDL
DESIGNED BY: BMB
PLOT FILE: 01c040_23.i
PLOT DATE: 28-OCT-2011 13:36
DRAWN BY: BMB
CHECKED BY: EPD
SHEET 23 OF 55