Metric

CONSTRUCT DRIVES
STA 17+349.0 LT - 7.2 m WIDE, GRAVEL-COMM.
STA 17+380.0 RT - 10.5 m WIDE, PAVED-COMM.
STA 17+410.0 RT - 10.5 m WIDE, PAVED-COMM.
STA 17+420.0 LT - 7.0 m WIDE, GRAVEL-RES.
STA 17+465.0 RT - 10.5 m WIDE, PAVED-COMM.

RELOCATE MAILBOX, SINGLE SUPPORT
STA 17+367.0 RT
STA 17+473.5 RT

GRANITE SLOPE EDGING (100mm)
STA 17+330.0 - 17+375.0 RT (ISLAND)
STA 17+360.0 - 17+397.0 LT
STA 17+385.5 - 17+405.0 RT
STA 17+415.5 - 17+460.0 RT (ISLAND)
STA 17+470.8 - 17+481.8 RT

SPECIAL PROVISION (REMOVE AND RESET COMMERCIAL SIGN)
STA 17+360.0 RT

SPECIAL PROVISION (REMOVE AND RESET COMMERCIAL SIGN WITH PLANTER)
STA 17+473.0 RT

REMOVAL OF EXISTING FENCE
STA 17+400.5 - 17+401.4 RT
(REMOVE TO RIGHT-OF-WAY)

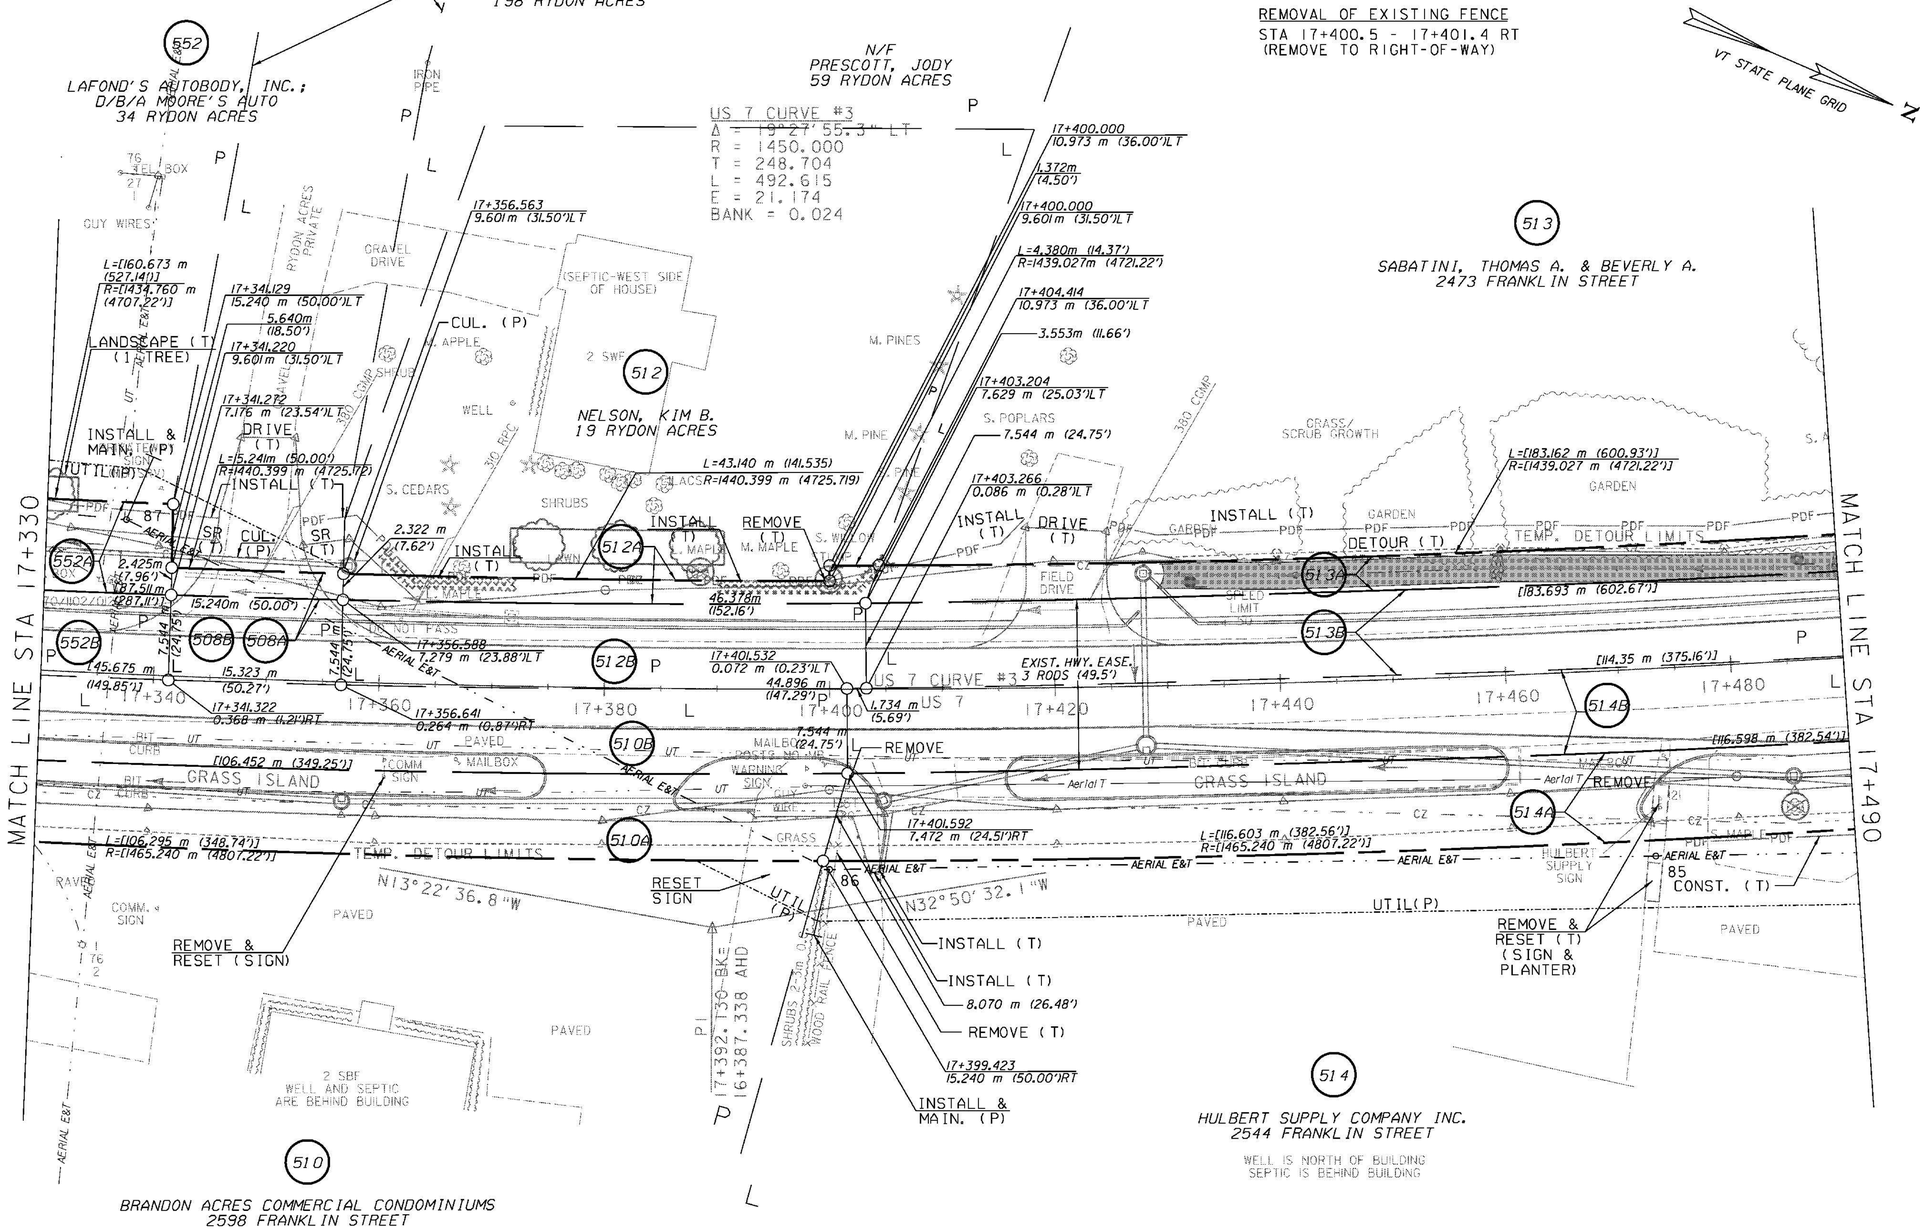

LINES SHOWN ON THIS PLAN AS EXISTING PROPERTY LINES (P/L) ARE BELIEVED TO BE ACCURATE BUT SHOULD NOT BE RELIED UPON FOR PURPOSES UNRELATED TO THE STATE OF VERMONT ACQUISITION OF LAND AND RIGHTS FOR THIS PROJECT

⊗ DENOTES TREE OR STUMP REMOVAL

0 10 20 30
SCALE IN METERS

RIGHT-OF-WAY LAYOUT 7

PROJECT NAME: BRANDON
PROJECT NUMBER: NH 019-3(495)

FILE NAME: zb008s5-ROW07.dgn
PROJECT LEADER: CRB
DESIGNED BY: PTS
ROW SHEET 27 OF 164

PLOT DATE: 9/3/2009
DRAWN BY: JCS
CHECKED BY: PTS
SHEET 42 OF 546