CONSTRUCT DRIVES
STA 19+809.0 LT - 9.6 m WIDE, GRAVEL-COM.
STA 19+826.9 RT - 3.3 m WIDE, GRAVEL-RES.

REMOVAL OF EXISTING FENCE
STA 19+788.5 - 19+789.1 LT
STA 19+802.0 - 19+804.0 LT (NOT SURV.)

REMOVE & REPLACE PROPERTY MARKERS	
EXISTING	PROPOSED
BND 19+777.930 11.649 m (38.22')RT	BND 19+778.661 15.240 m (50.00')RT
IP 19+788.871 8.186 m (26.86')LT	IP 19+786.707 14.079 m (46.19')LT

REMOVAL AND DISPOSAL OF GUARDRAIL
STA 19+700.0 - 19+769.6 LT
STA 19+700.0 - 19+790.4 RT

STEEL BEAM GUARDRAIL, GALVANIZED
STA 19+700.0 - 19+797.8 RT
STA 19+730.0 - 19+760.0 LT
STA 19+760.0 - 19+798.0 LT
(11:1 TAPER) (BURY IN BACKSLOPE)

STEEL BEAM GUARDRAIL, GALVANIZED W/2.4m POSTS
STA 19+700.0 - 19+730.0 LT

ANCHOR FOR STEEL BEAM RAIL
STA 19+798.0 LT

MANUFACTURED TERMINAL SECTION, FLARED
STA 19+797.8 RT

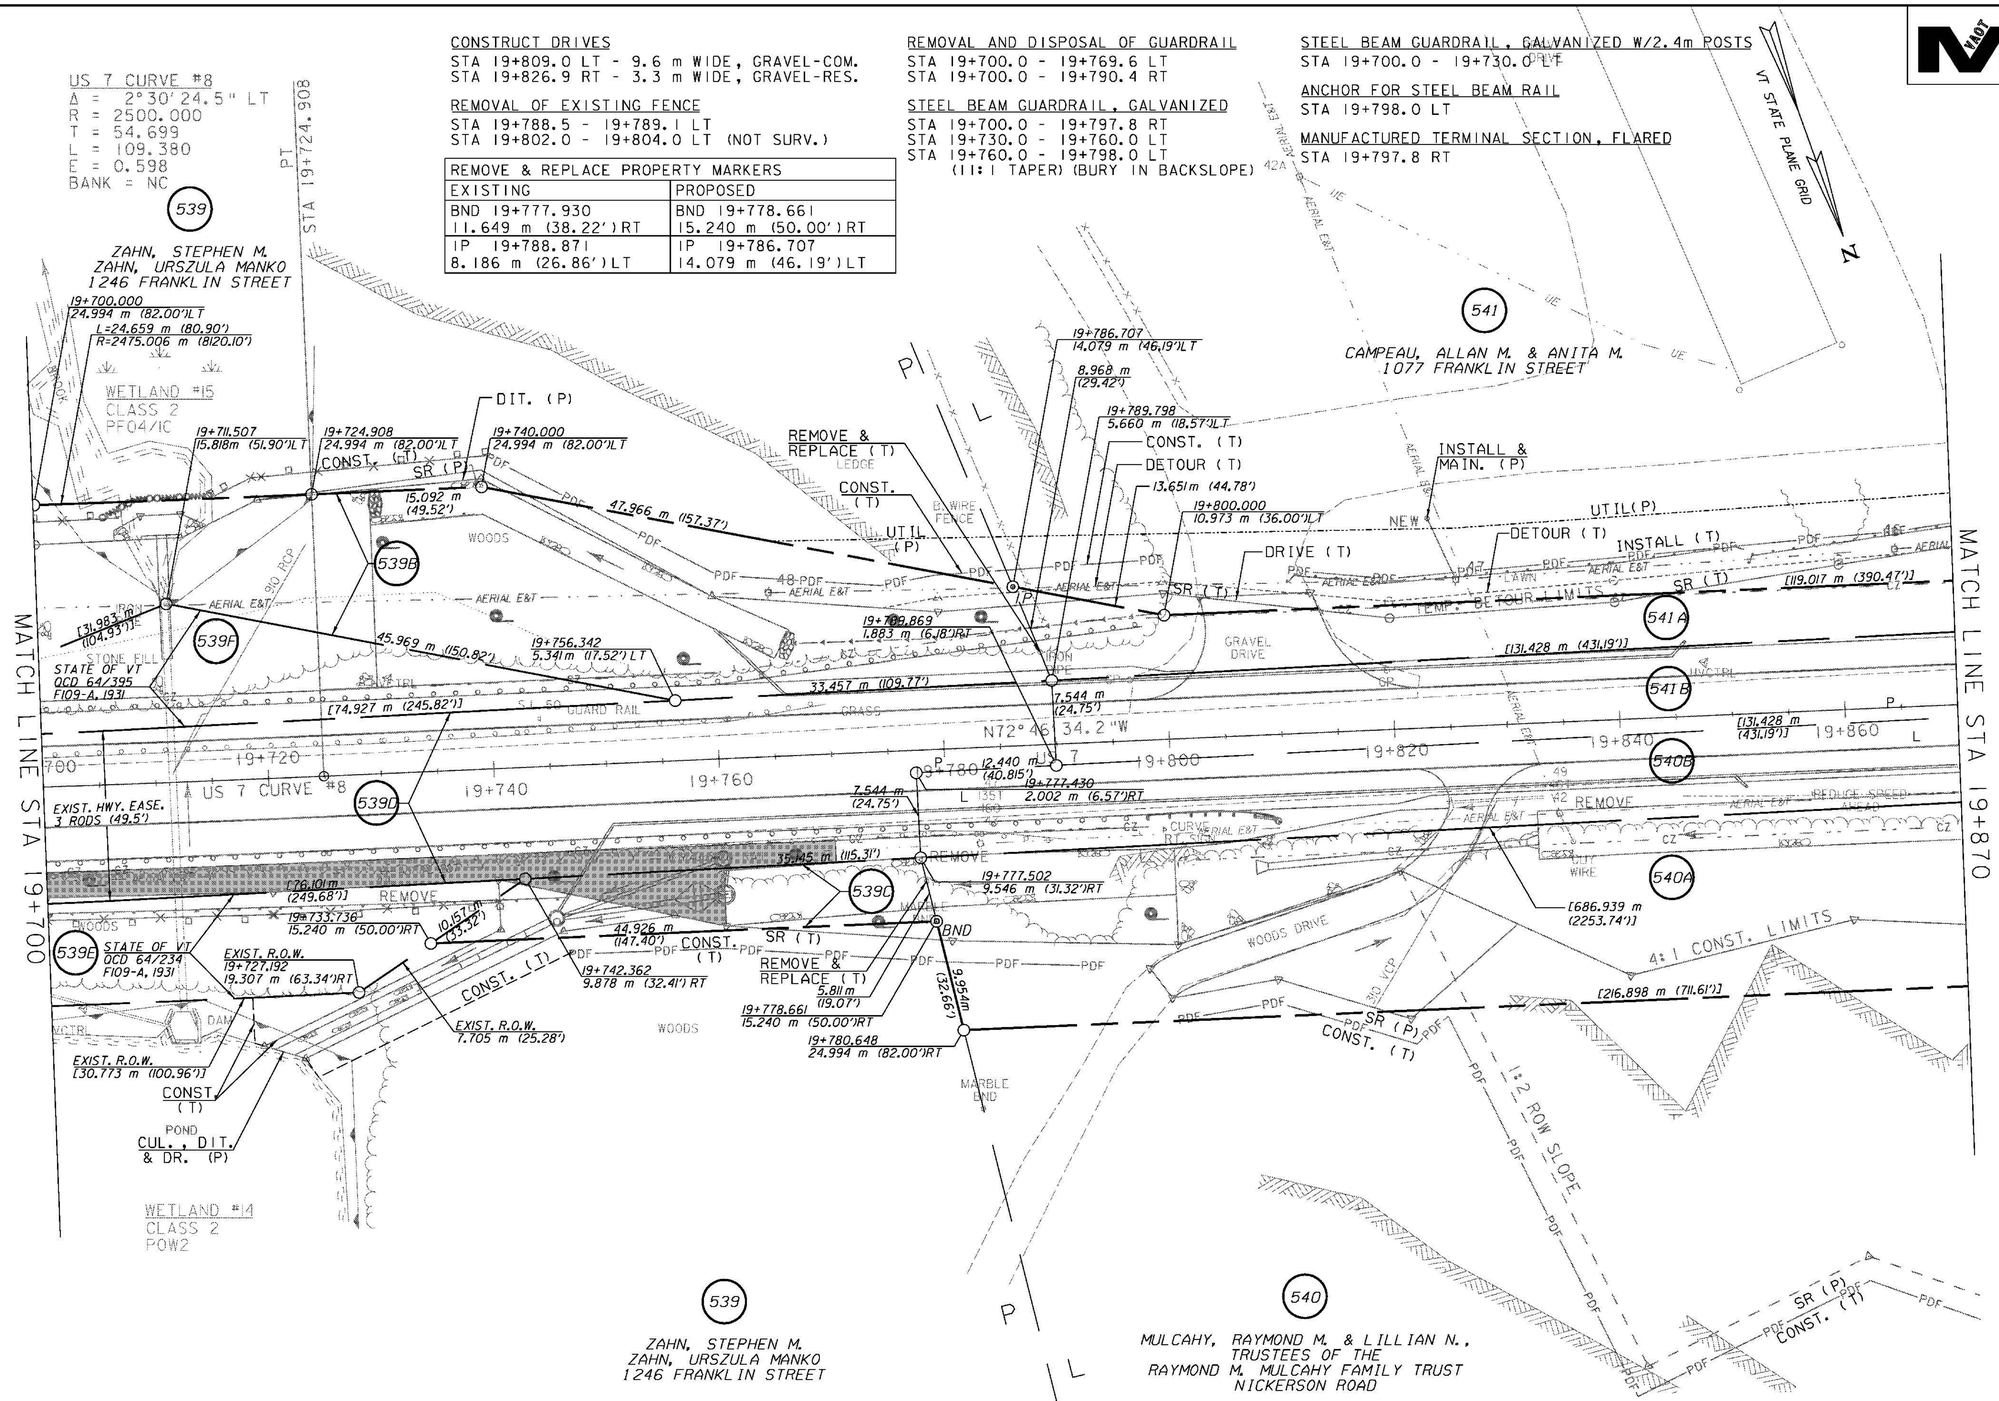

539
ZAHN, STEPHEN M.
ZAHN, URSZULA MANKO
1246 FRANKLIN STREET

540
MULCAHY, RAYMOND M. & LILLIAN N., TRUSTEES OF THE
RAYMOND M. MULCAHY FAMILY TRUST
NICKERSON ROAD

LINES SHOWN ON THIS PLAN AS EXISTING PROPERTY LINES (P/L) ARE BELIEVED TO BE ACCURATE BUT SHOULD NOT BE RELIED UPON FOR PURPOSES UNRELATED TO THE STATE OF VERMONT ACQUISITION OF LAND AND RIGHTS FOR THIS PROJECT

⊗ DENOTES TREE OR STUMP REMOVAL

0 10 20 30
SCALE IN METERS

RIGHT-OF-WAY LAYOUT 22

PROJECT NAME: BRANDON
PROJECT NUMBER: NH 019-3(495)

FILE NAME: zb008s5-ROW22.dgn
PROJECT LEADER: CRB
DESIGNED BY: PTS
ROW SHEET 42 OF 164
PLOT DATE: 9/3/2009
DRAWN BY: JCS
CHECKED BY: PTS
SHEET 57 OF 546