Metric

CONSTRUCT DRIVES
STA 20+270.0 LT - 6.0 m WIDE, GRAVEL-RES.
STA 20+296.5 LT - 12.0 m WIDE, PAVED-COMM.
STA 20+334.9 LT - 12.0 m WIDE, PAVED-COMM.

VERTICAL GRANITE CURB
STA 20+281.7 - 20+290.5 LT
STA 20+302.5 - 20+329.0 LT (ISLAND)
STA 20+341.0 - 20+350.0 LT

REMOVAL OF EXISTNG FENCE
STA 20+248.0 - 20+337.8 RT

EXCAVATION OF SURFACES AND PAVEMENTS (PLACE 100mm TOPSOIL, SEED, FERTILIZER, LIMESTONE AND HAY MULCH)
STA 20+245.2 - 20+266.3 LT

REMOVE & REPLACE PROPERTY MARKERS	
EXISTING	PROPOSED
IP 20+227.688 10.310 m (33.83')LT	IP 20+227.551 15.240 m (50.00')LT
IP 20+348.097 9.404 m (30.85')LT	IP 20+348.096 8.534 m (28.00')LT
BND 20+233.676 8.445 m (27.71')RT	NONE

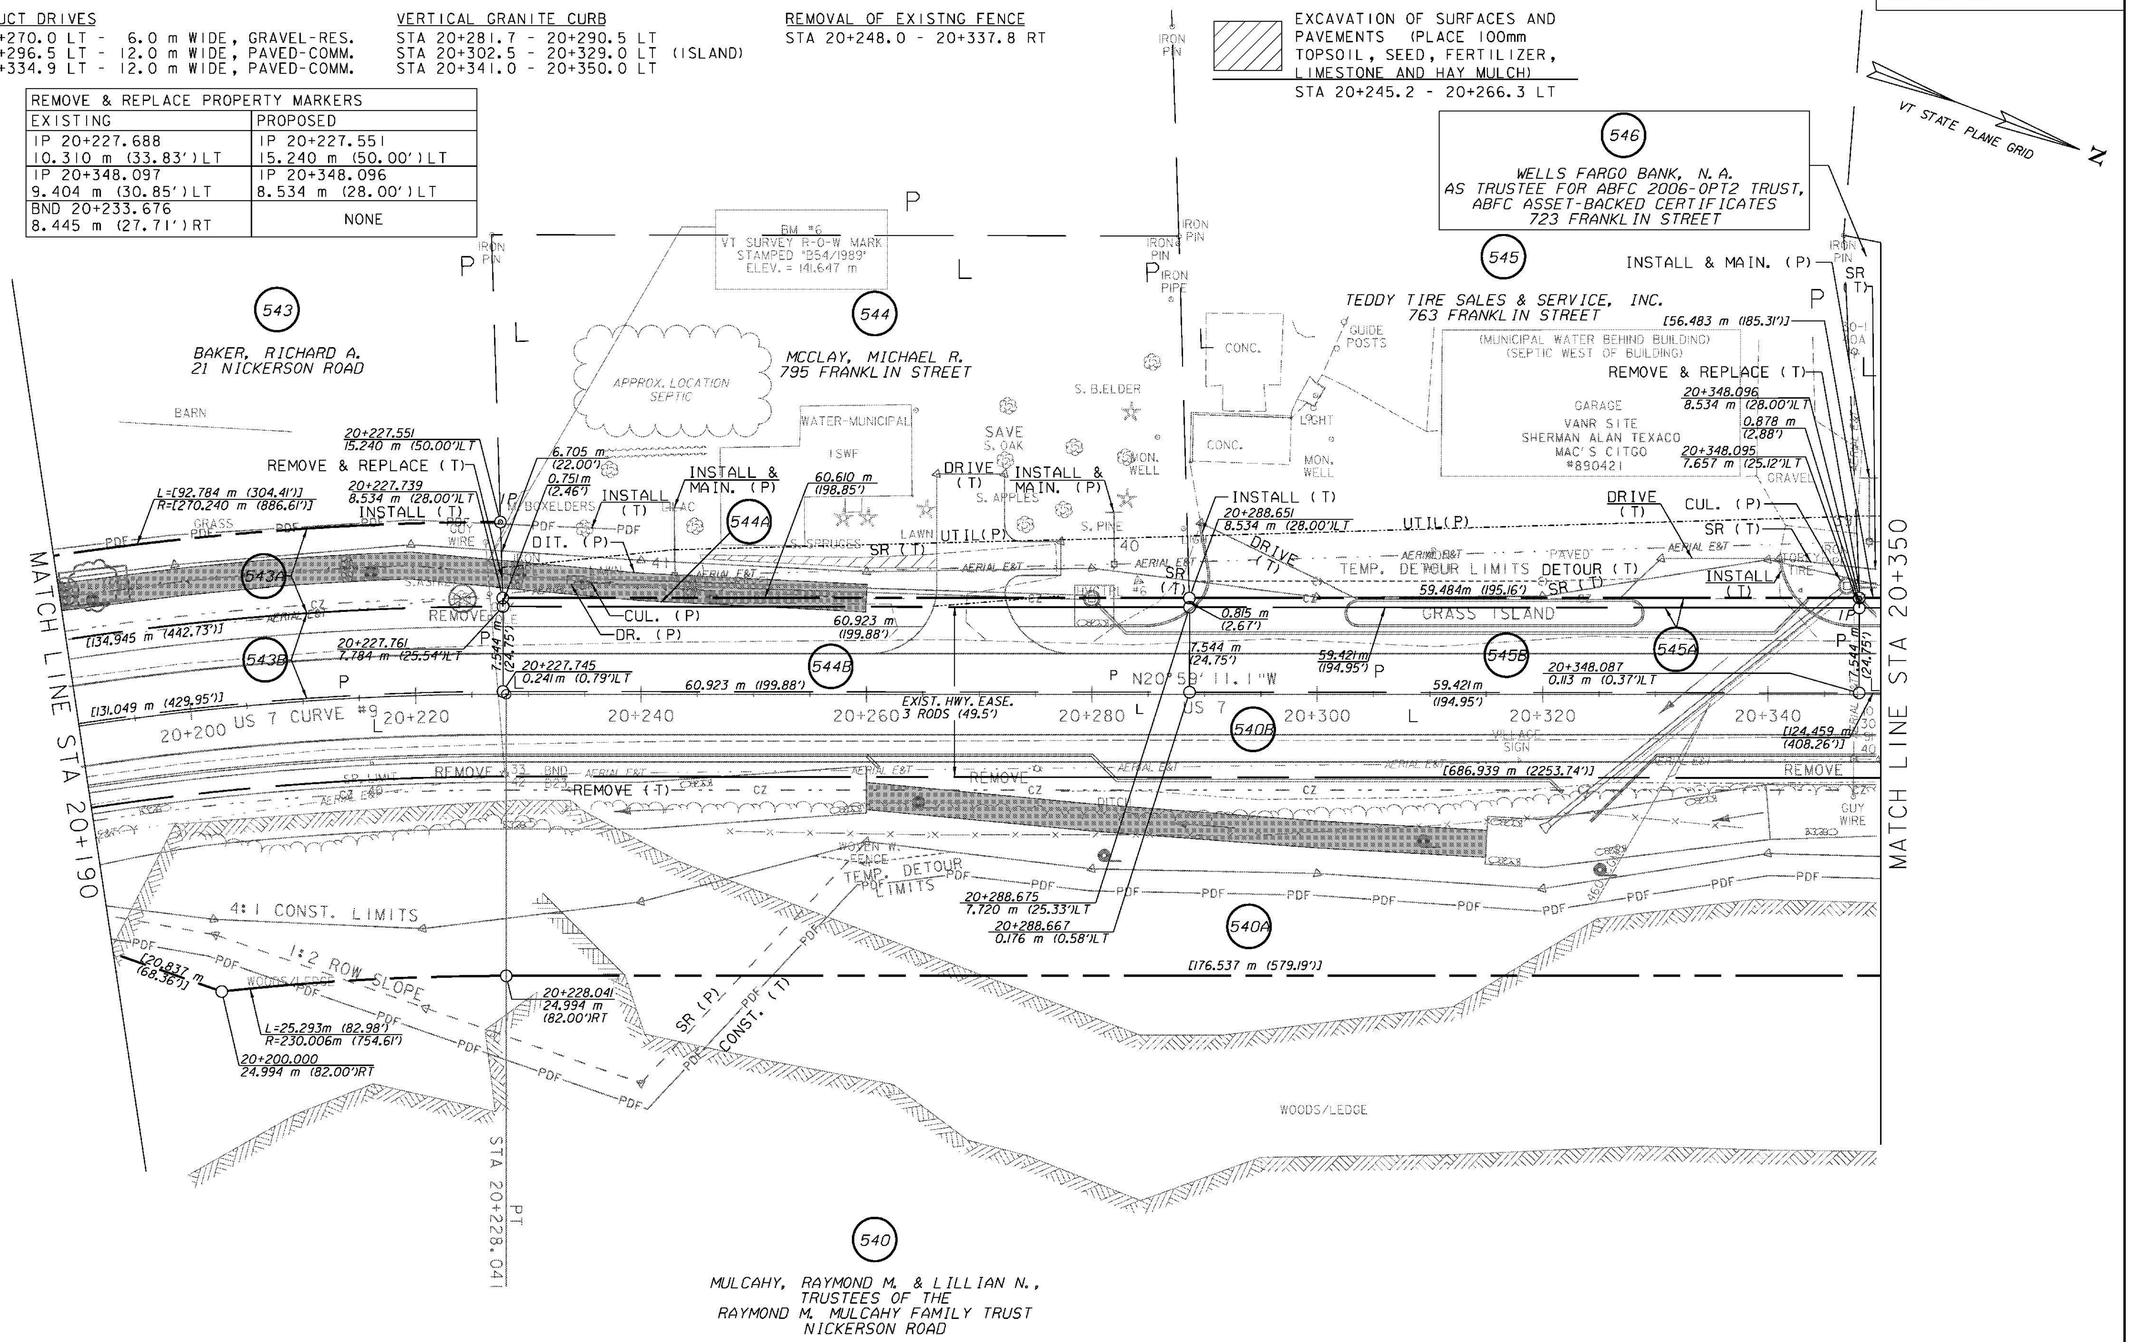

LINES SHOWN ON THIS PLAN AS EXISTING PROPERTY LINES (P/L) ARE BELIEVED TO BE ACCURATE BUT SHOULD NOT BE RELIED UPON FOR PURPOSES UNRELATED TO THE STATE OF VERMONT ACQUISITION OF LAND AND RIGHTS FOR THIS PROJECT

⊗ DENOTES TREE OR STUMP REMOVAL

0 10 20 30
SCALE IN METERS

RIGHT-OF-WAY LAYOUT 25

PROJECT NAME: BRANDON
PROJECT NUMBER: NH 019-3(495)

FILE NAME: zb008s5-ROW25.dgn
PROJECT LEADER: CRB
DESIGNED BY: PTS
ROW SHEET 45 OF 164

PLOT DATE: 9/3/2009
DRAWN BY: JCS
CHECKED BY: PTS
SHEET 60 OF 546