CONSTRUCT DRIVES
STA 18+017.0 RT - 5.6 m WIDE, PAVED-RES.

RELOCATE MAILBOX, SINGLE SUPPORT
STA 17+978.8 LT
STA 18+023.7 RT

SPECIAL PROVISION (REMOVE AND RESET COMMERCIAL SIGN)
STA 18+009.6 LT

SPECIAL PROVISION (REMOVING AND RESETTING GROUND/ORNAMENTAL LIGHT)
STA 18+008.1 LT
STA 18+011.2 LT

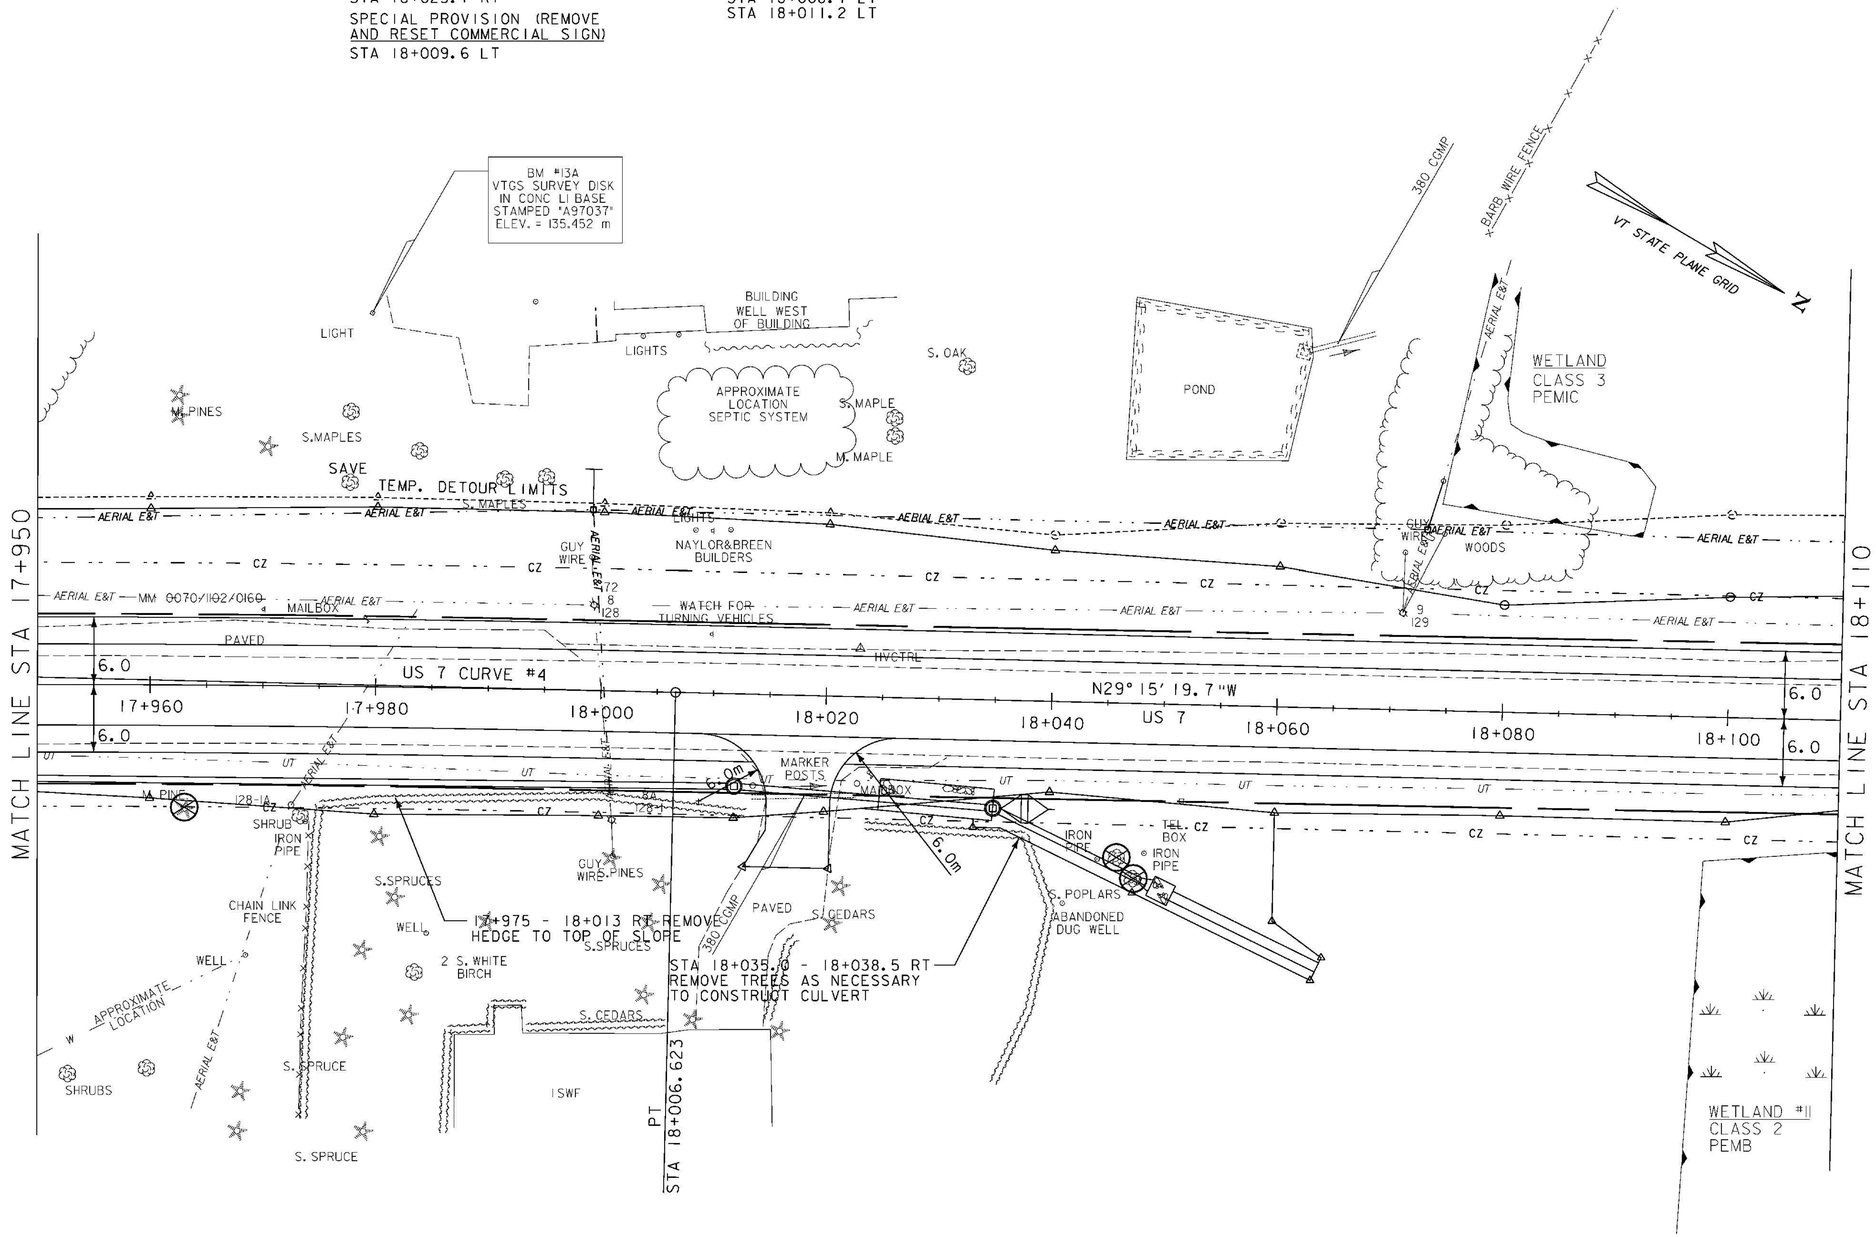

⊗ DENOTES TREE OR STUMP REMOVAL

0 10 20 30
SCALE IN METERS

ROADWAY LAYOUT 11

PROJECT NAME: BRANDON	
PROJECT NUMBER: NH 019-3(495)	
FILE NAME: zb008s5-genll.dgn	PLOT DATE: 9/3/2009
PROJECT LEADER: CRB	DRAWN BY: NLL
DESIGNED BY: DAM	CHECKED BY: PTS
CLD 02-0149	SHEET 88 OF 546