VAOT Metric

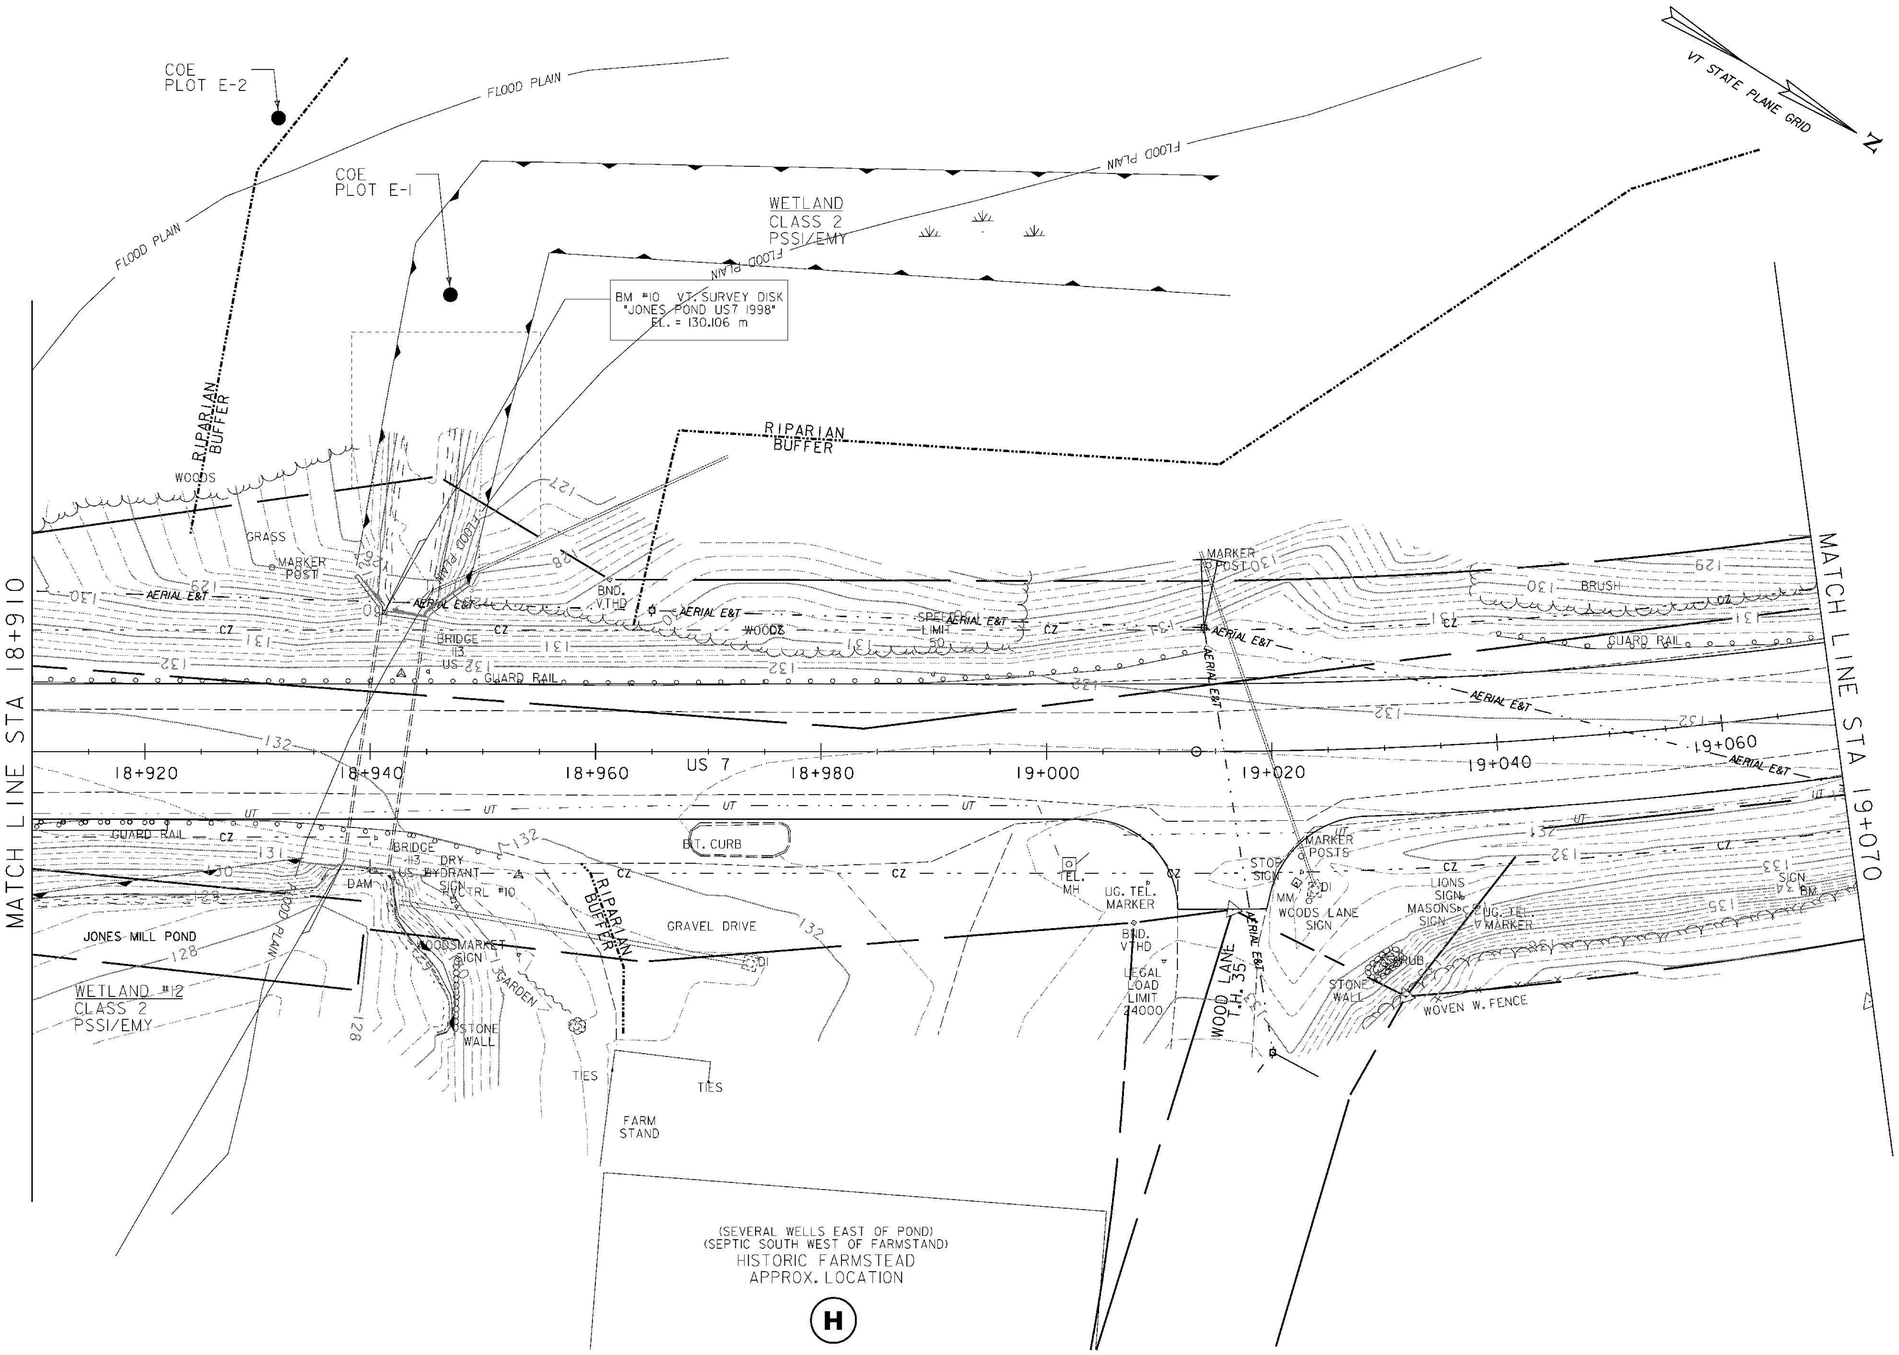

EROSION CONTROL PLAN 17

PROJECT NAME: BRANDON	
PROJECT NUMBER: NH 019-3(495)	
FILE NAME: zb008s5-ecl7.dgn	PLOT DATE: 9/3/2009
PROJECT LEADER: CRB	DRAWN BY: NLL
DESIGNED BY: NLL	CHECKED BY: PTS
CLD 02-0149	SHEET 165 OF 546