CONSTRUCT DRIVES
STA 16+960.0 RT - 3.6 m WIDE, GRAVEL-RES.

STEEL BEAM GUARDRAIL, GALVANIZED
STA 16+860.0 - 17+010.0 LT

MANUFACTURED TERMINAL SECTION, TANGENT
STA 16+860.0 LT

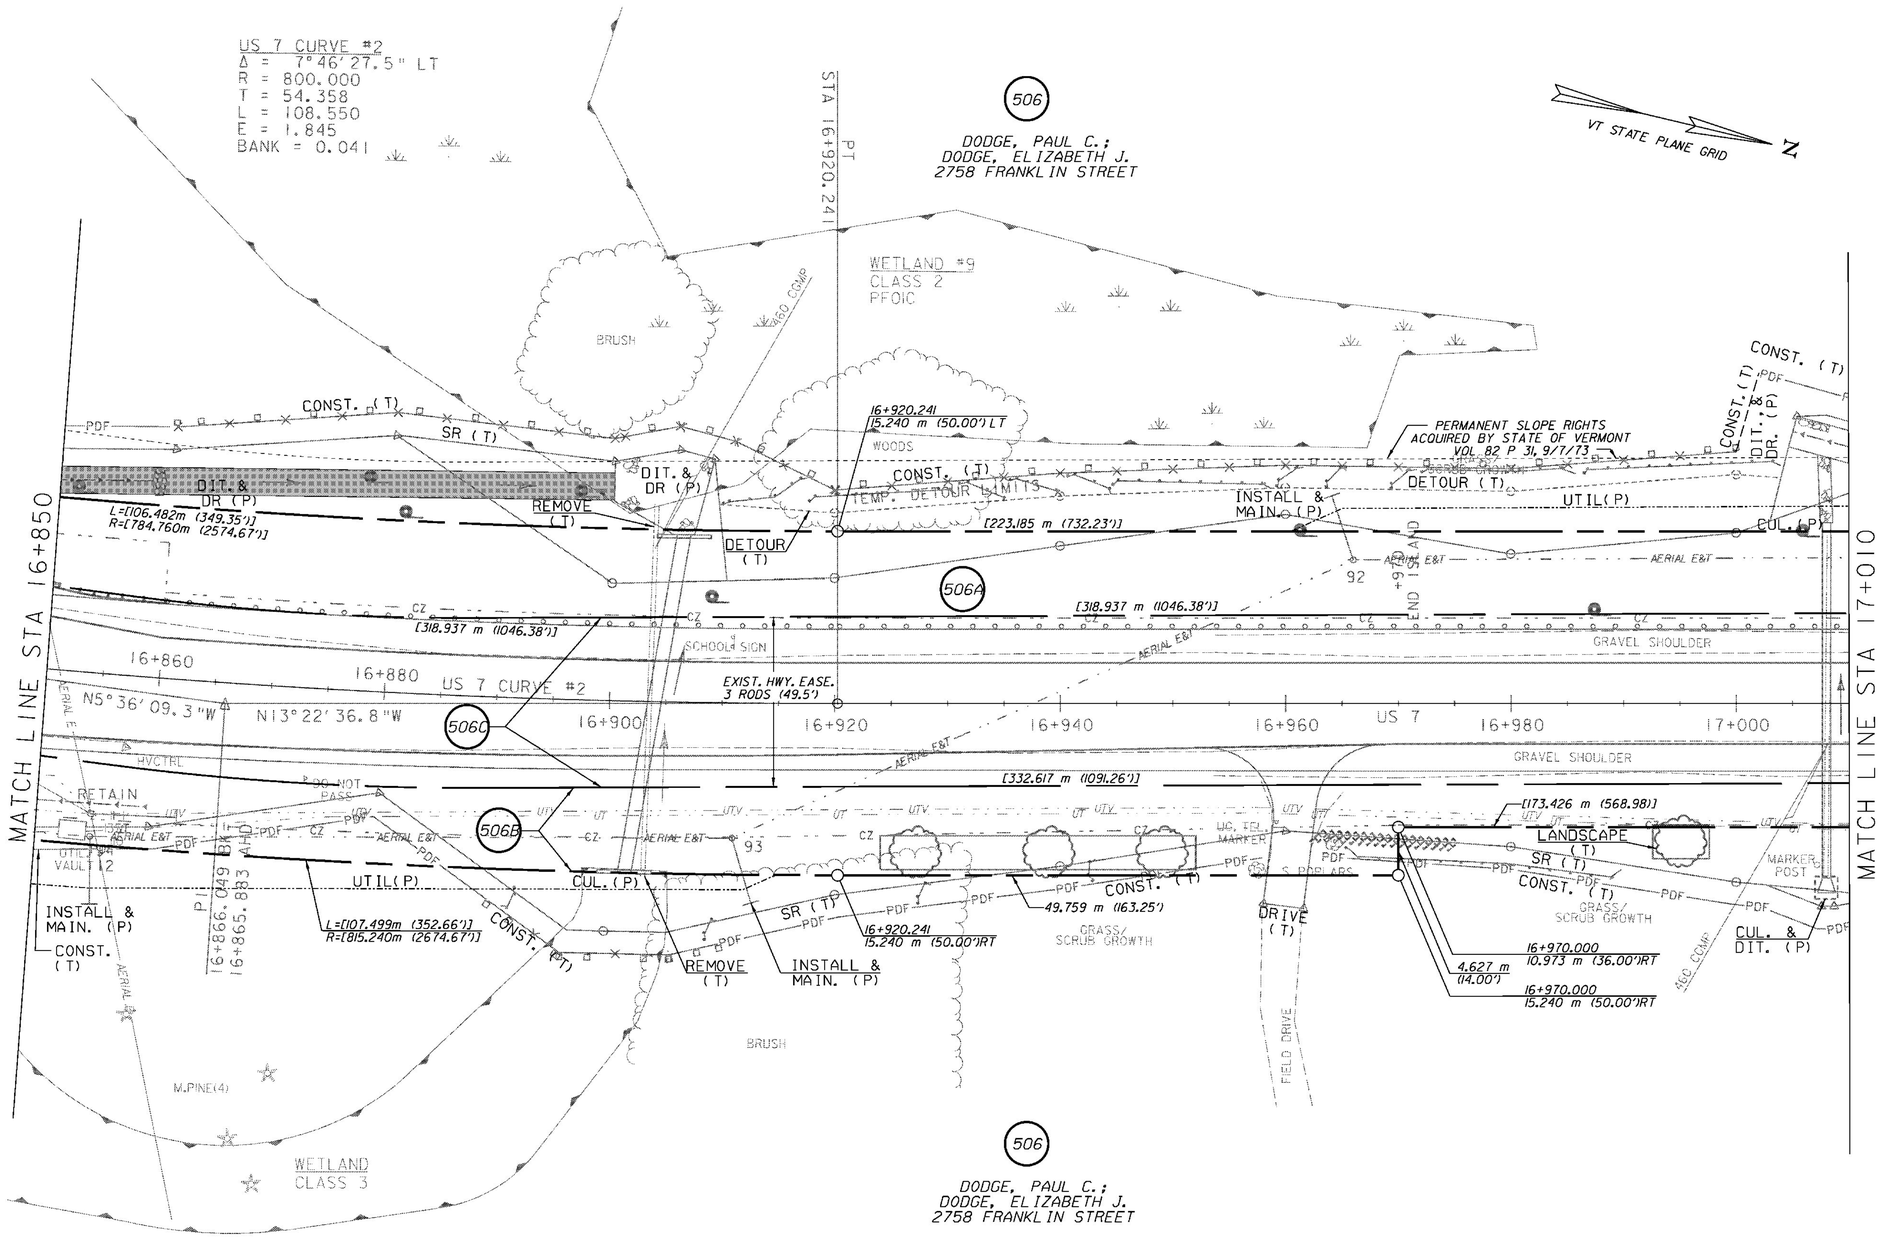

LINES SHOWN ON THIS PLAN AS EXISTING PROPERTY LINES (P/L) ARE BELIEVED TO BE ACCURATE BUT SHOULD NOT BE RELIED UPON FOR PURPOSES UNRELATED TO THE STATE OF VERMONT ACQUISITION OF LAND AND RIGHTS FOR THIS PROJECT

⊗ DENOTES TREE OR STUMP REMOVAL

0 10 20 30
SCALE IN METERS

RIGHT-OF-WAY LAYOUT 4

PROJECT NAME: BRANDON	
PROJECT NUMBER: NH 019-3(495)	
FILE NAME: zb008s5-ROW04.dgn	PLOT DATE: 9/3/2009
PROJECT LEADER: CRB	DRAWN BY: JCS
DESIGNED BY: PTS	CHECKED BY: PTS
ROW SHEET 24 OF 164	SHEET 39 OF 546