CONSTRUCT DRIVES
STA 18+017.0 RT - 5.6 m WIDE, PAVED-RES.

RELOCATE MAILBOX, SINGLE SUPPORT
STA 17+978.8 LT
STA 18+023.7 RT

SPECIAL PROVISION (REMOVE AND RESET COMMERCIAL SIGN)
STA 18+009.6 LT

SPECIAL PROVISION (REMOVING AND RESETTING GROUND/ORNAMENTAL LIGHT)
STA 18+008.1 LT
STA 18+011.2 LT

REMOVE & REPLACE PROPERTY MARKERS	
EXISTING	PROPOSED
IP 18+044.356 13.878 m (45.53')RT	NONE
IP 18+048.499 13.271 m (43.54')RT	IP 18+049.648 10.973 m (36.00')RT

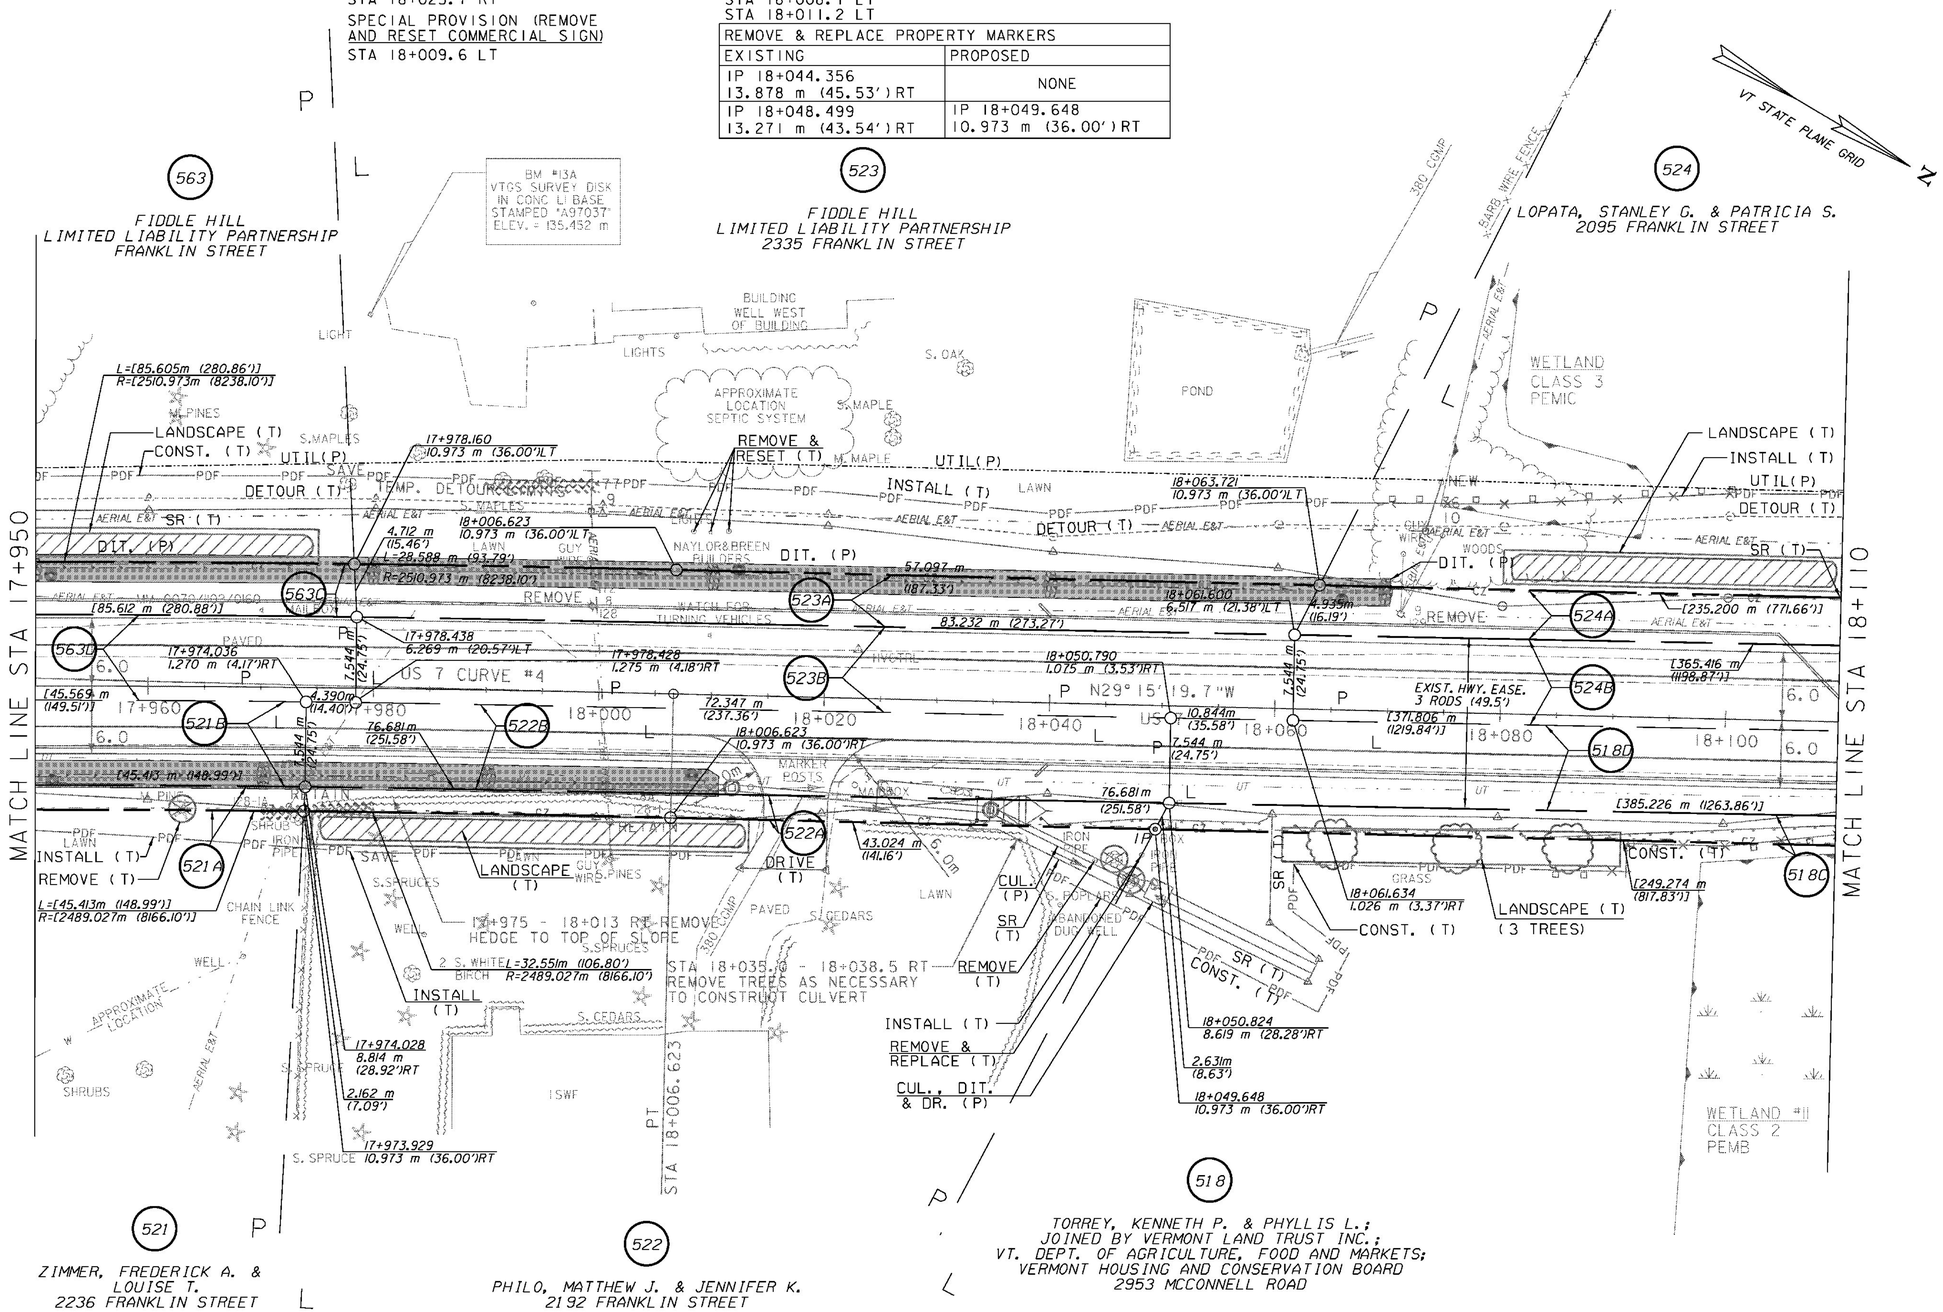

LINES SHOWN ON THIS PLAN AS EXISTING PROPERTY LINES (P/L) ARE BELIEVED TO BE ACCURATE BUT SHOULD NOT BE RELIED UPON FOR PURPOSES UNRELATED TO THE STATE OF VERMONT ACQUISITION OF LAND AND RIGHTS FOR THIS PROJECT

⊗ DENOTES TREE OR STUMP REMOVAL

0 10 20 30
SCALE IN METERS

RIGHT-OF-WAY LAYOUT 11

PROJECT NAME: BRANDON
PROJECT NUMBER: NH 019-3(495)

FILE NAME: zb008s5-ROW11.dgn
PROJECT LEADER: CRB
DESIGNED BY: PTS
ROW SHEET 31 OF 164
PLOT DATE: 9/3/2009
DRAWN BY: JCS
CHECKED BY: PTS
SHEET 46 OF 546