STONE FILL, TYPE I (IN DITCHES)
GEOTEXTILE UNDER STONE FILL
STA 16+480 - 16+498 RT
STA 16+520 - 16+530 RT

STONE FILL, TYPE II (ON SLOPES)
GEOTEXTILE UNDER STONE FILL
STA 16+520 - 16+530 LT

TEMPORARY STONE CHECK DAM, TYPE I
STA 16+460 RT
STA 16+493 - 16+530 LT

INLET PROTECTION DEVICE, TYPE I
STA 16+435 RT
STA 16+495.5 RT

TEMPORARY EROSION MATTING (ON SLOPES)
STA 16+450 - 16+480 RT
STA 16+495 - 16+520 LT

TEMPORARY EROSION MATTING (IN DITCHES)
STA 16+440 - 16+480 RT
STA 16+492 - 16+530 LT
STA 16+510 - 16+520 RT

PROJECT DEMARCATION FENCE
STA 16+386 - 16+428 RT
STA 16+434 - 16+490 RT
STA 16+450 - 16+472 LT
STA 16+479 - 16+491 LT
STA 16+494 - 16+530 LT

GEOTEXTILE FOR SILT FENCE
STA 16+419 - 16+473 LT
STA 16+488 - 16+489 LT

BARRIER FENCE
STA 16+418 - 16+450 LT

VAOT Metric

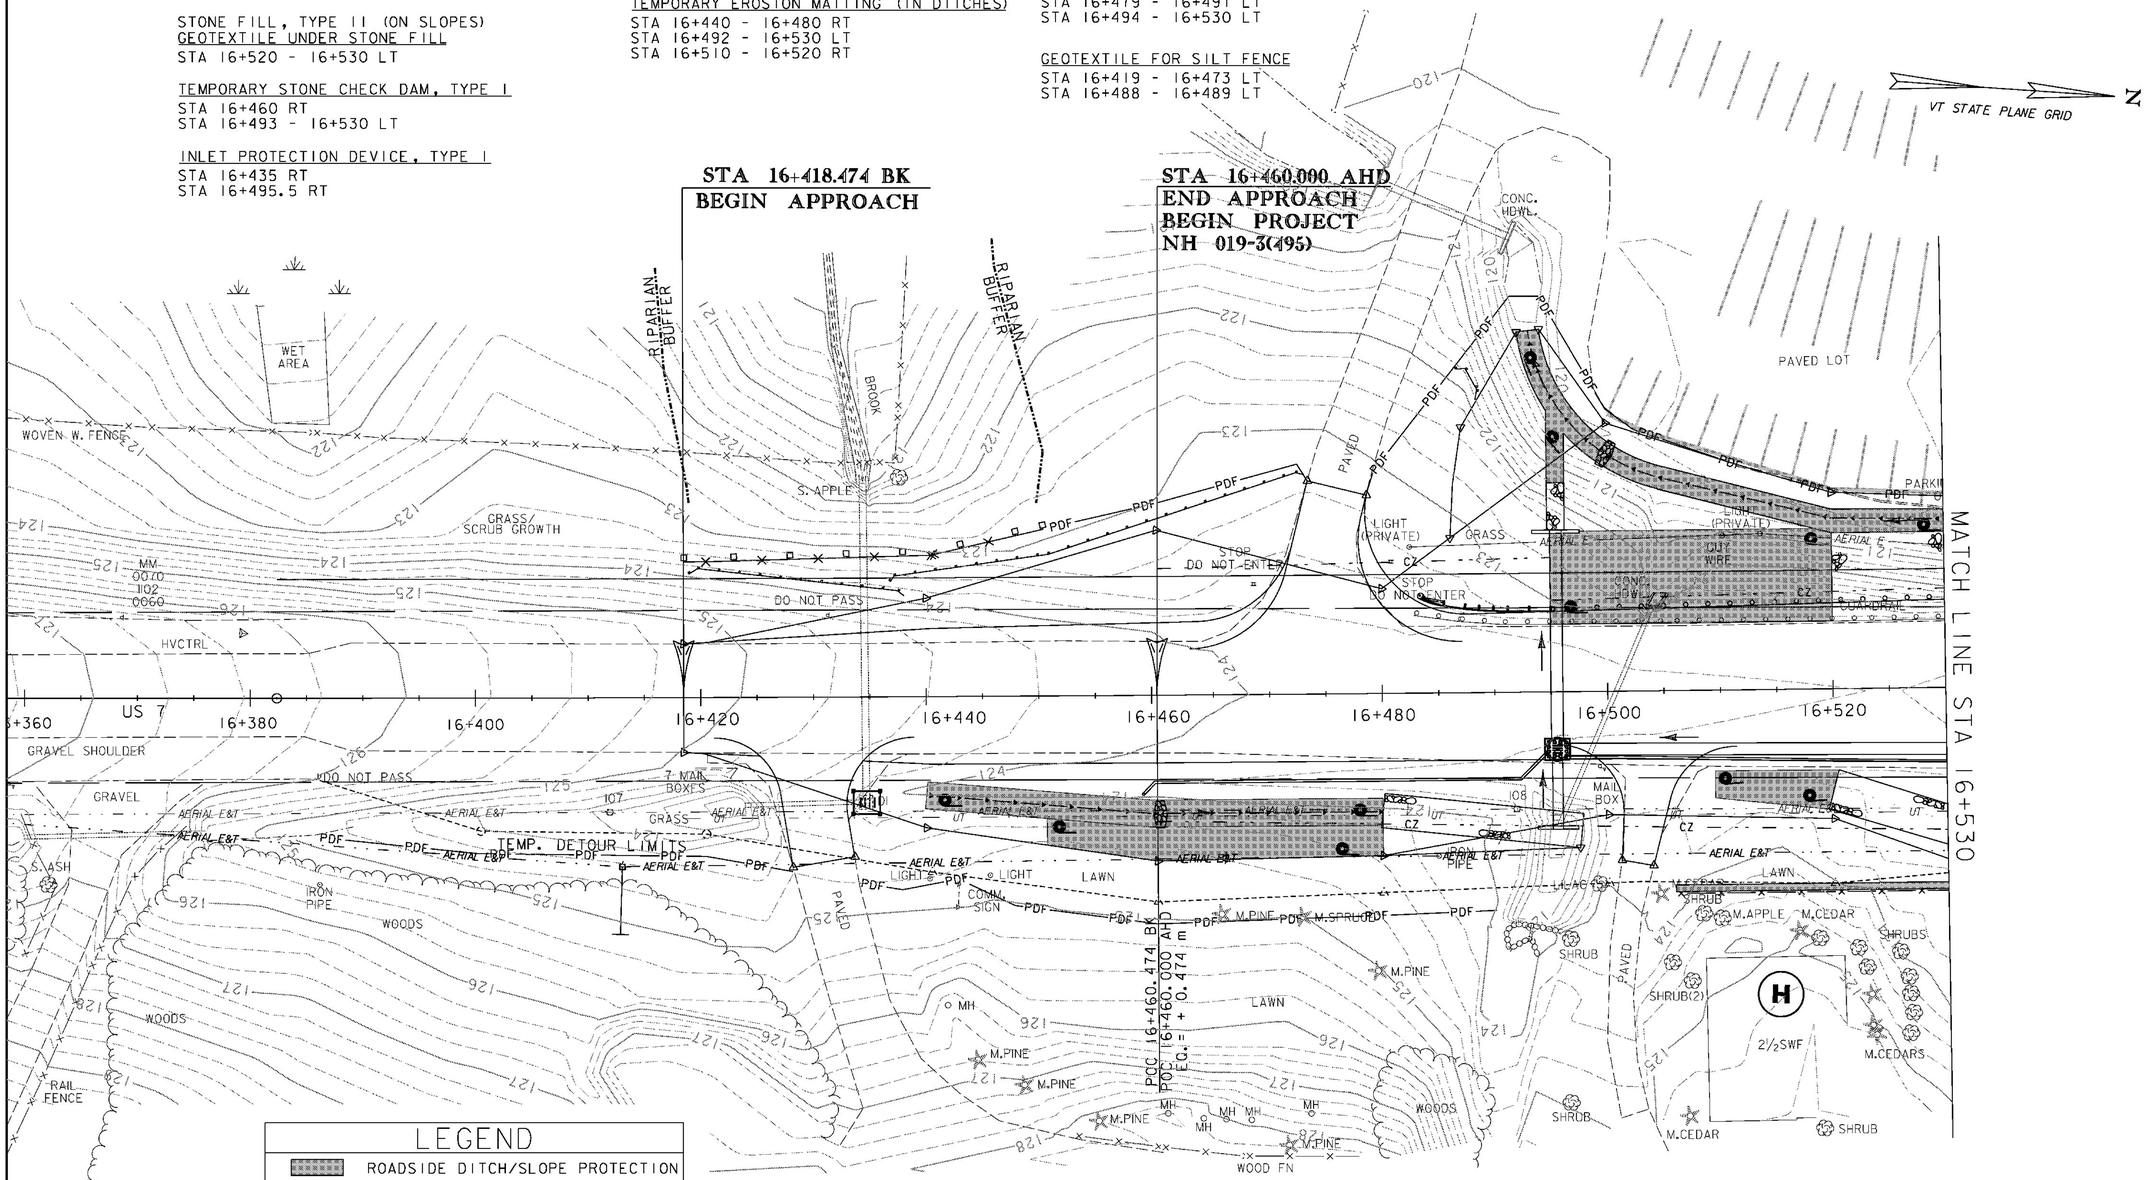

LEGEND

- ROADSIDE DITCH/SLOPE PROTECTION
- DETOUR SLOPE LIMITS
- PERMANENT SLOPE LIMITS
- SILT FENCE
- INLET PROTECTION DEVICE, TYPEI
- PIPE INLET PROTECTION
- EROSION MATTING
- CHECK DAM - TEMPORARY
- BARRIER FENCE
- PDF — PROJECT DEMARCATION FENCE
- FILTER CURTAIN

NOTES:

1. SILT FENCE LOCATIONS SHOWN ON THIS DRAWING ARE APPROXIMATE. THE CONTRACTOR IS RESPONSIBLE FOR INSTALLING THE SILT FENCE IN ACCORDANCE WITH THE GUIDELINES SET FORTH IN THE VERMONT GENERAL PERMIT FOR STORMWATER RUNOFF FROM CONSTRUCTION SITES. THE RESIDENT ENGINEER AND ON SITE COORDINATOR SHALL APPROVE ALL SILT FENCE LOCATIONS PRIOR TO PLACEMENT.

2. FOR EROSION PREVENTION AND SEDIMENT CONTROL PLAN GENERAL NOTES, SEE SHEETS 147 - 148, AND DETAILS, SEE SHEETS 177 - 180.

0 10 20 30
SCALE IN METERS

EROSION CONTROL PLAN I

PROJECT NAME: BRANDON
PROJECT NUMBER: NH 019-3(495)

FILE NAME: zb008s5-ec01.dgn
PROJECT LEADER: CRB
DESIGNED BY: NLL
CLD 02-0149
PLOT DATE: 9/3/2009
DRAWN BY: NLL
CHECKED BY: PTS
SHEET 149 OF 546