STONE FILL, TYPE II (IN DITCHES)
GEOTEXTILE UNDER STONE FILL
STA 18+760 - 18+770 RT
STA 18+785 - 18+830 LT

TEMPORARY STONE CHECK DAM, TYPE I
STA 18+830 LT

INLET PROTECTION DEVICE, TYPE I
STA 18+772 LT
STA 18+886 LT

TEMPORARY EROSION MATTING (IN DITCHES)
STA 18+750 - 18+773 LT
STA 18+830 - 18+840 LT

TEMPORARY EROSION MATTING (ON SLOPES)
STA 18+750 - 18+775 LT
STA 18+785 - 18+830 LT

PROJECT DEMARCATION FENCE
STA 18+750 - 18+770 LT
STA 18+781 - 18+845 LT

BARRIER FENCE
STA 18+750 - 18+808 RT
STA 18+820 - 18+906 RT
STA 18+852 - 18+892 LT

GEOTEXTILE FOR SILT FENCE
STA 18+750 - 18+903 RT
STA 18+811 - 18+815 RT
STA 18+899 - 18+904 LT (2)

VT STATE PLANE GRID N

STA 18+856.000
STOP FULL DEPTH CONSTRUCTION
BEGIN COLD PLANE & OVERLAY

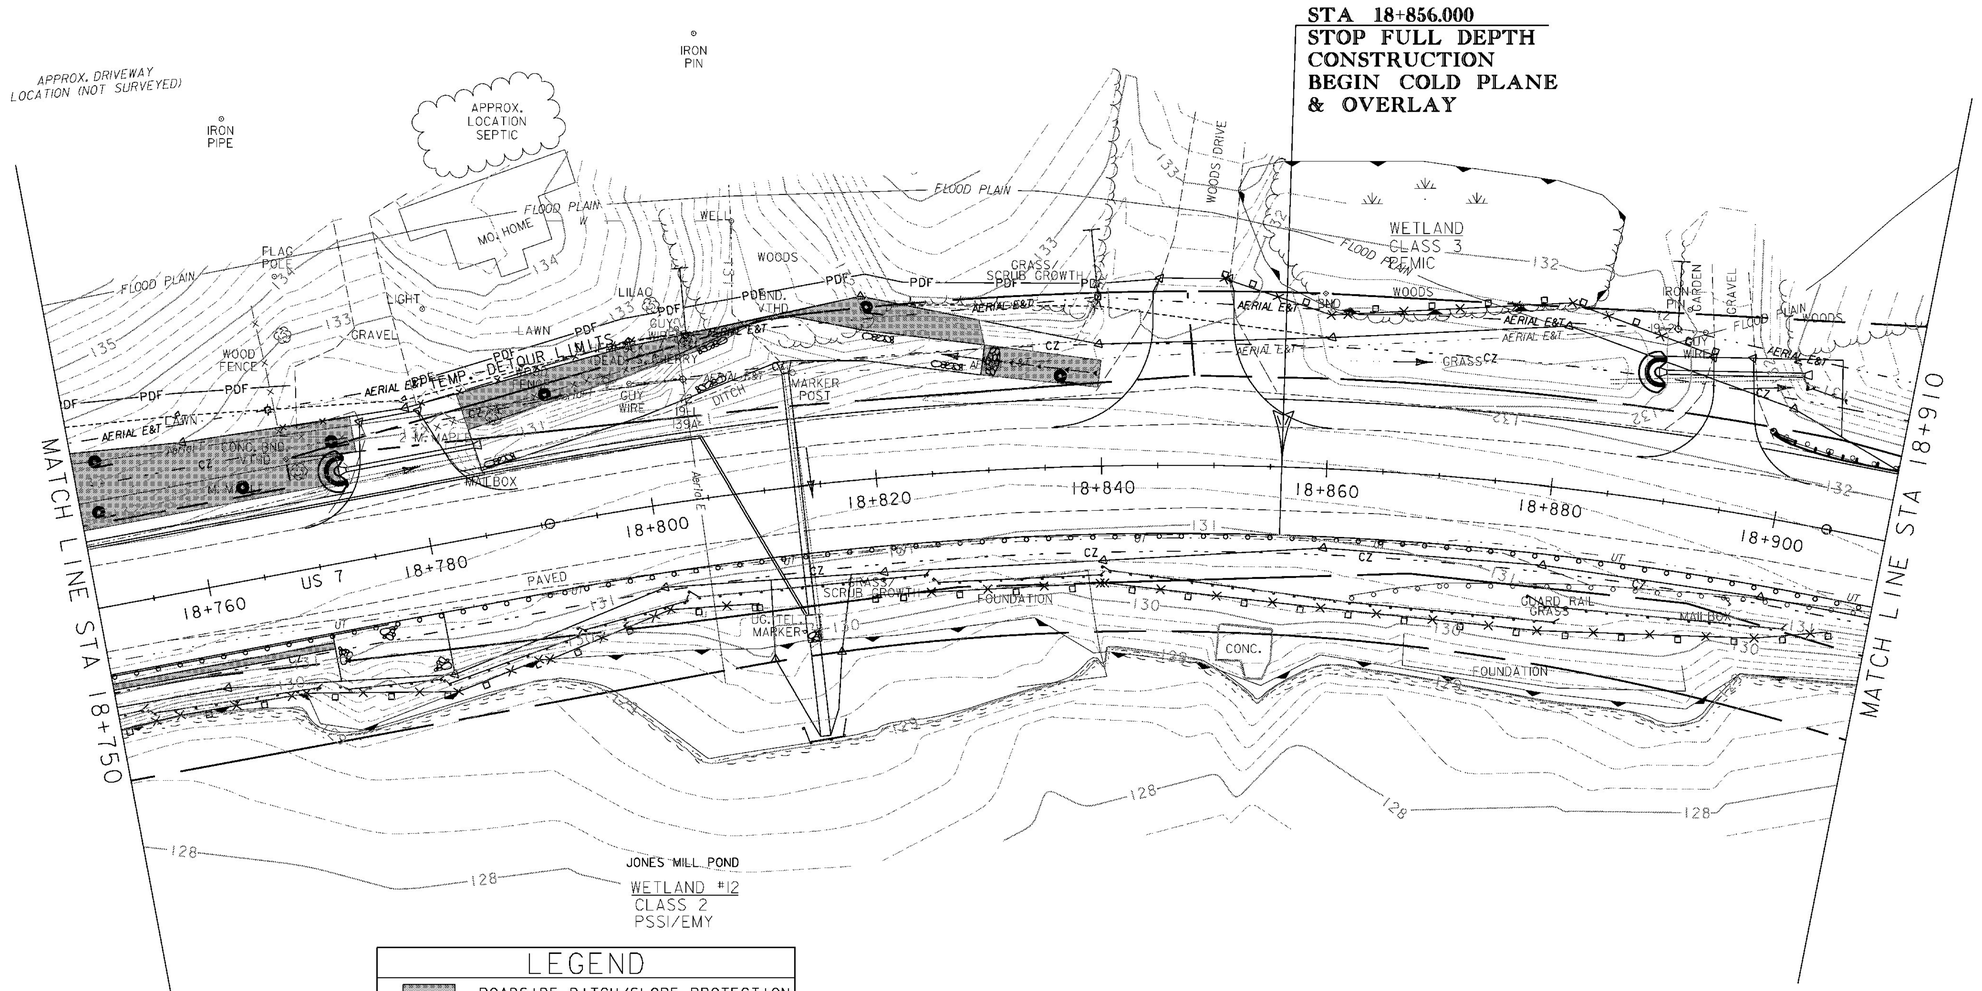

LEGEND

- ROADSIDE DITCH/SLOPE PROTECTION
- DETOUR SLOPE LIMITS
- PERMANENT SLOPE LIMITS
- SILT FENCE
- INLET PROTECTION DEVICE, TYPE I
- PIPE INLET PROTECTION
- EROSION MATTING
- CHECK DAM - TEMPORARY
- BARRIER FENCE
- —PDF— PROJECT DEMARCATION FENCE
- FILTER CURTAIN

NOTES:

1. SILT FENCE LOCATIONS SHOWN ON THIS DRAWING ARE APPROXIMATE. THE CONTRACTOR IS RESPONSIBLE FOR INSTALLING THE SILT FENCE IN ACCORDANCE WITH THE GUIDELINES SET FORTH IN THE VERMONT GENERAL PERMIT FOR STORMWATER RUNOFF FROM CONSTRUCTION SITES. THE RESIDENT ENGINEER AND ON SITE COORDINATOR SHALL APPROVE ALL SILT FENCE LOCATIONS PRIOR TO PLACEMENT.

2. FOR EROSION PREVENTION AND SEDIMENT CONTROL PLAN GENERAL NOTES, SEE SHEETS 147 - 148, AND DETAILS, SEE SHEETS 177 - 180.

0 10 20 30
SCALE IN METERS

EROSION CONTROL PLAN 16

PROJECT NAME: BRANDON
PROJECT NUMBER: NH 019-3(495)

FILE NAME: zb008s5-ec16.dgn
PROJECT LEADER: CRB
DESIGNED BY: NLL
CLD 02-0149
PLOT DATE: 9/3/2009
DRAWN BY: NLL
CHECKED BY: PTS
SHEET 164 OF 546