STONE FILL, TYPE II (IN DITCHES)
GEOTEXTILE UNDER STONE FILL
STA 20+650 - 20+730 LT
STA 20+735 - 20+781 RT

INLET PROTECTION DEVICE, TYPE I
STA 20+724 RT
STA 20+730 LT
STA 20+755 RT
STA 20+780 LT
STA 20+781 RT

PROJECT DEMARCATION FENCE
STA 20+650 - 20+778 LT
STA 20+730 - 20+778 RT

GEOTEXTILE FOR SILT FENCE
STA 20+739 - 20+770 LT (4)

VAOT Metric

VT STATE PLANE GRID N

STA 20+820.000 AHD
END APPROACH

BM #3
TOP OF S.E. SIGN BASE BOLT
ELEV. = 142.979 m

STA 20+777.617 BK
END PROJECT
NH 019-3(495)
BEGIN APPROACH

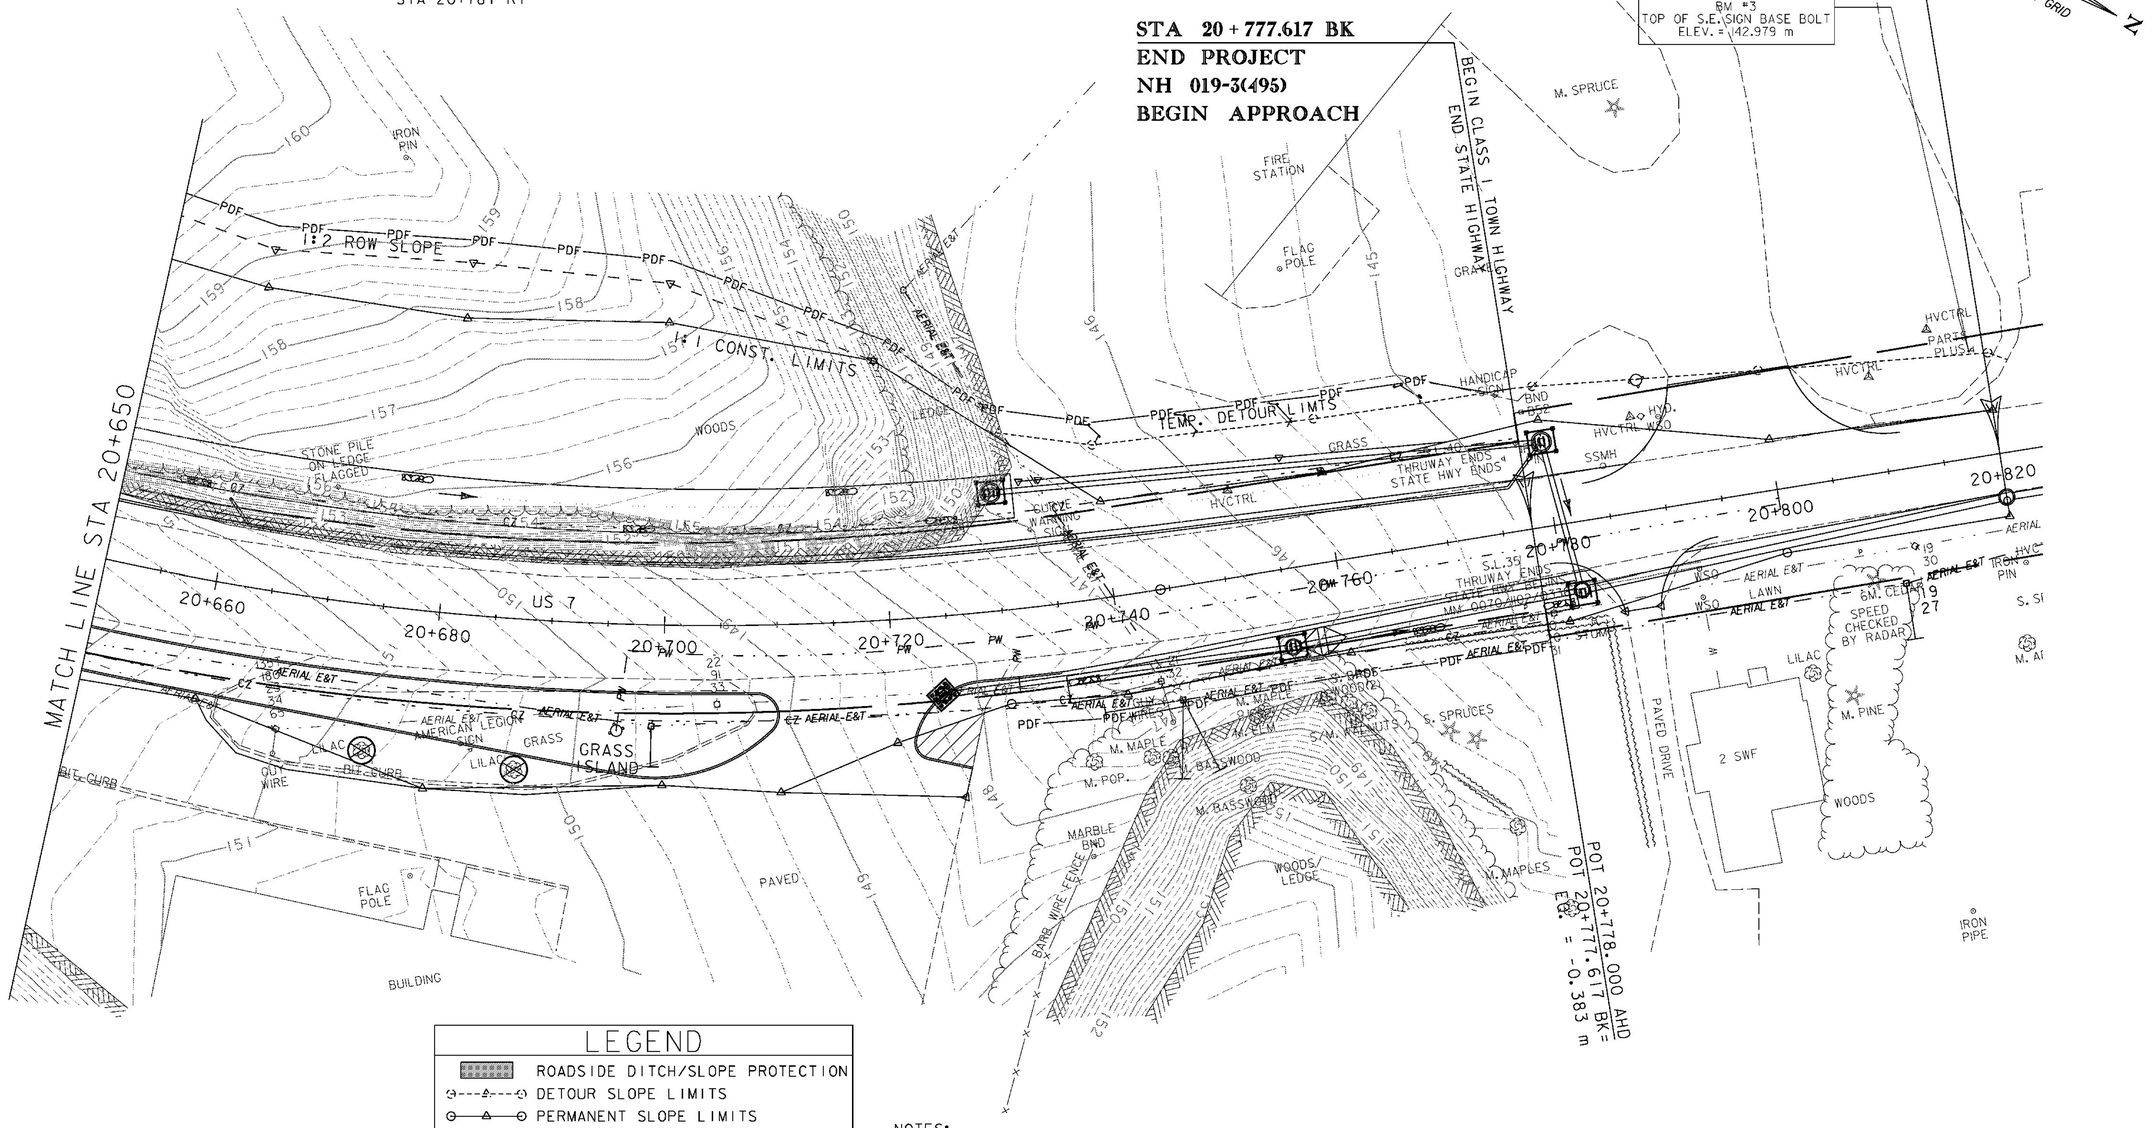

LEGEND

- ROADSIDE DITCH/SLOPE PROTECTION
- DETOUR SLOPE LIMITS
- PERMANENT SLOPE LIMITS
- SILT FENCE
- INLET PROTECTION DEVICE, TYPEI
- PIPE INLET PROTECTION
- EROSION MATTING
- CHECK DAM - TEMPORARY
- BARRIER FENCE
- PDF — PROJECT DEMARCATION FENCE
- FILTER CURTAIN

NOTES:

1. SILT FENCE LOCATIONS SHOWN ON THIS DRAWING ARE APPROXIMATE. THE CONTRACTOR IS RESPONSIBLE FOR INSTALLING THE SILT FENCE IN ACCORDANCE WITH THE GUIDELINES SET FORTH IN THE VERMONT GENERAL PERMIT FOR STORMWATER RUNOFF FROM CONSTRUCTION SITES. THE RESIDENT ENGINEER AND ON SITE COORDINATOR SHALL APPROVE ALL SILT FENCE LOCATIONS PRIOR TO PLACEMENT.

2. FOR EROSION PREVENTION AND SEDIMENT CONTROL PLAN GENERAL NOTES, SEE SHEETS 147 - 148, AND DETAILS, SEE SHEETS 177 - 180.

0 10 20 30
SCALE IN METERS

EROSION CONTROL PLAN 28

PROJECT NAME: BRANDON
PROJECT NUMBER: NH 019-3(495)

FILE NAME: zb008s5-ec28.dgn
PROJECT LEADER: CRB
DESIGNED BY: NLL
CLD 02-0149
PLOT DATE: 9/3/2009
DRAWN BY: NLL
CHECKED BY: PTS
SHEET 176 OF 546