Metric

LEGEND

- LOWER HEIGHT WOODY SHRUBS
- PROPOSED DECIDUOUS TREE
- PROPOSED CONIFEROUS TREE
- SAVE TREE / TREE PROTECTION ZONE WITH FENCING (TPZ)
- LIMIT OF CUT & FILL / GRASS SEEDING OF DISTURBED AREAS
- LANDSCAPE BACKFILL
- DENOTES TREE OR STUMP REMOVAL

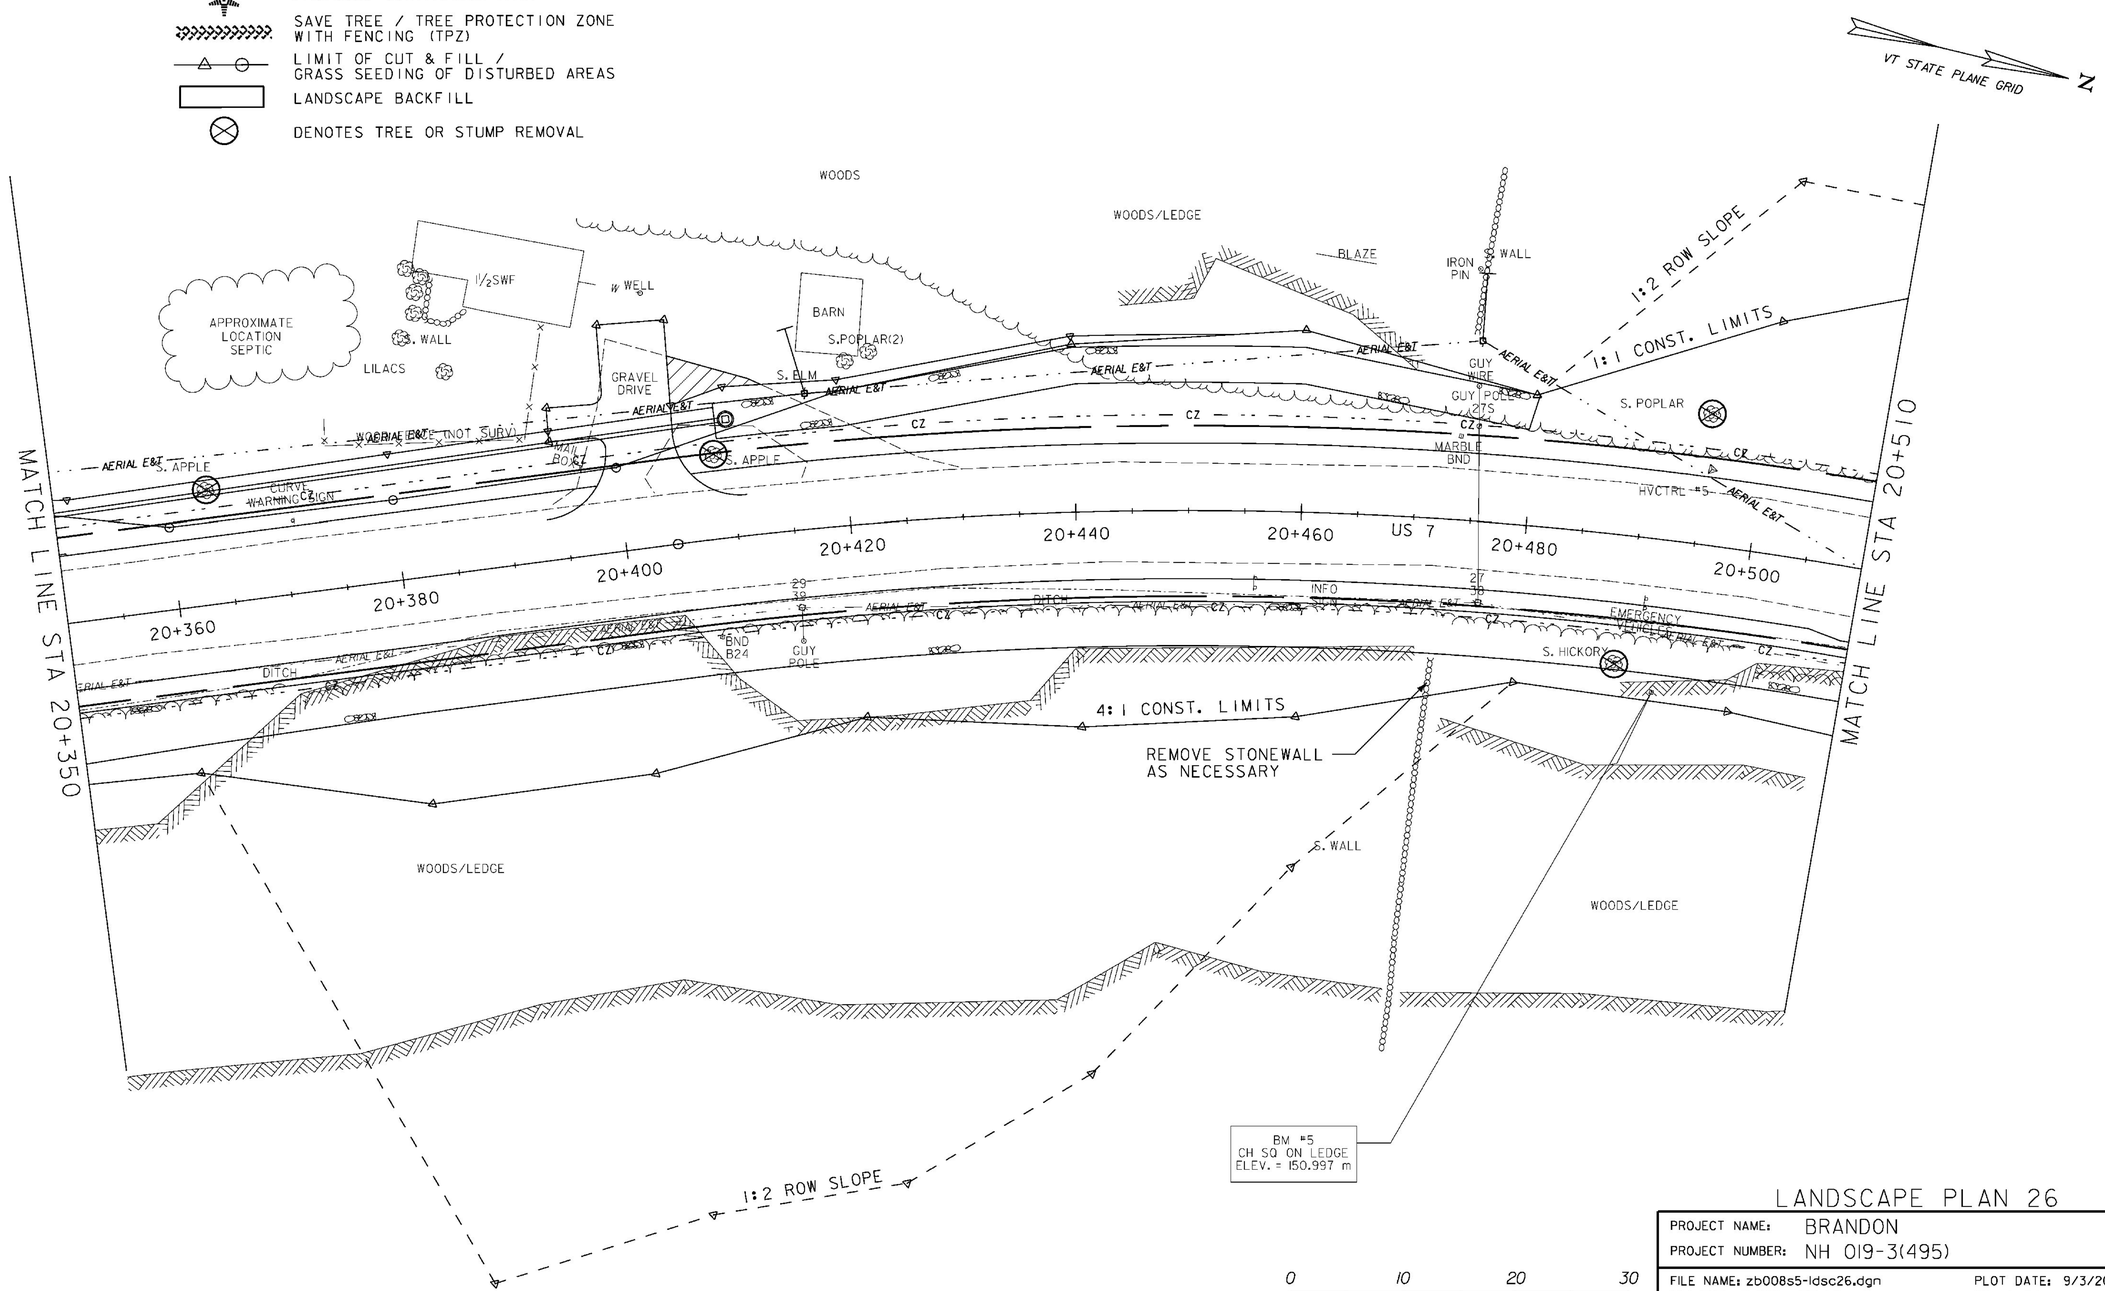

LANDSCAPE PLAN 26

PROJECT NAME:	BRANDON
PROJECT NUMBER:	NH 019-3(495)

FILE NAME: zb008s5-ldsc26.dgn	PLOT DATE: 9/3/2009
PROJECT LEADER: VTRANS	DRAWN BY: JCS
DESIGNED BY: VTRANS	CHECKED BY: VTRANS
CLD 02-0149	SHEET 238 OF 546