LIST OF TOWN/STATE HIGHWAYS FOR CONSTRUCTION SIGNS

TOWN/STATE HIGHWAY NAME	ROAD WORK AHEAD	END ROAD WORK	ROAD WORK 500'	ROAD WORK NEXT 5 MILES	SIDE ROAD WORK AHEAD	SIDE ROAD WORK 500'	OTHER
BEGIN PROJECT	2	1	2	1			1- PORTABLE CHANGEABLE MESSAGE SIGN
TH #429 (WILMUTH DR.)	1	1					
TH #54 (EUREKA RD.)	1	1					
TH #65 (CROWN POINT RD.)	1	1					
TH #63 (SPENCER HOLLOW RD.)	1	1					
TH #59 (GREELY RD.)	1	1					
END PROJECT - U.S. ROUTE 5	2	2		1	4	4	1- PORTABLE CHANGEABLE MESSAGE SIGN
TOTAL	9	8	2	2	4	4	2

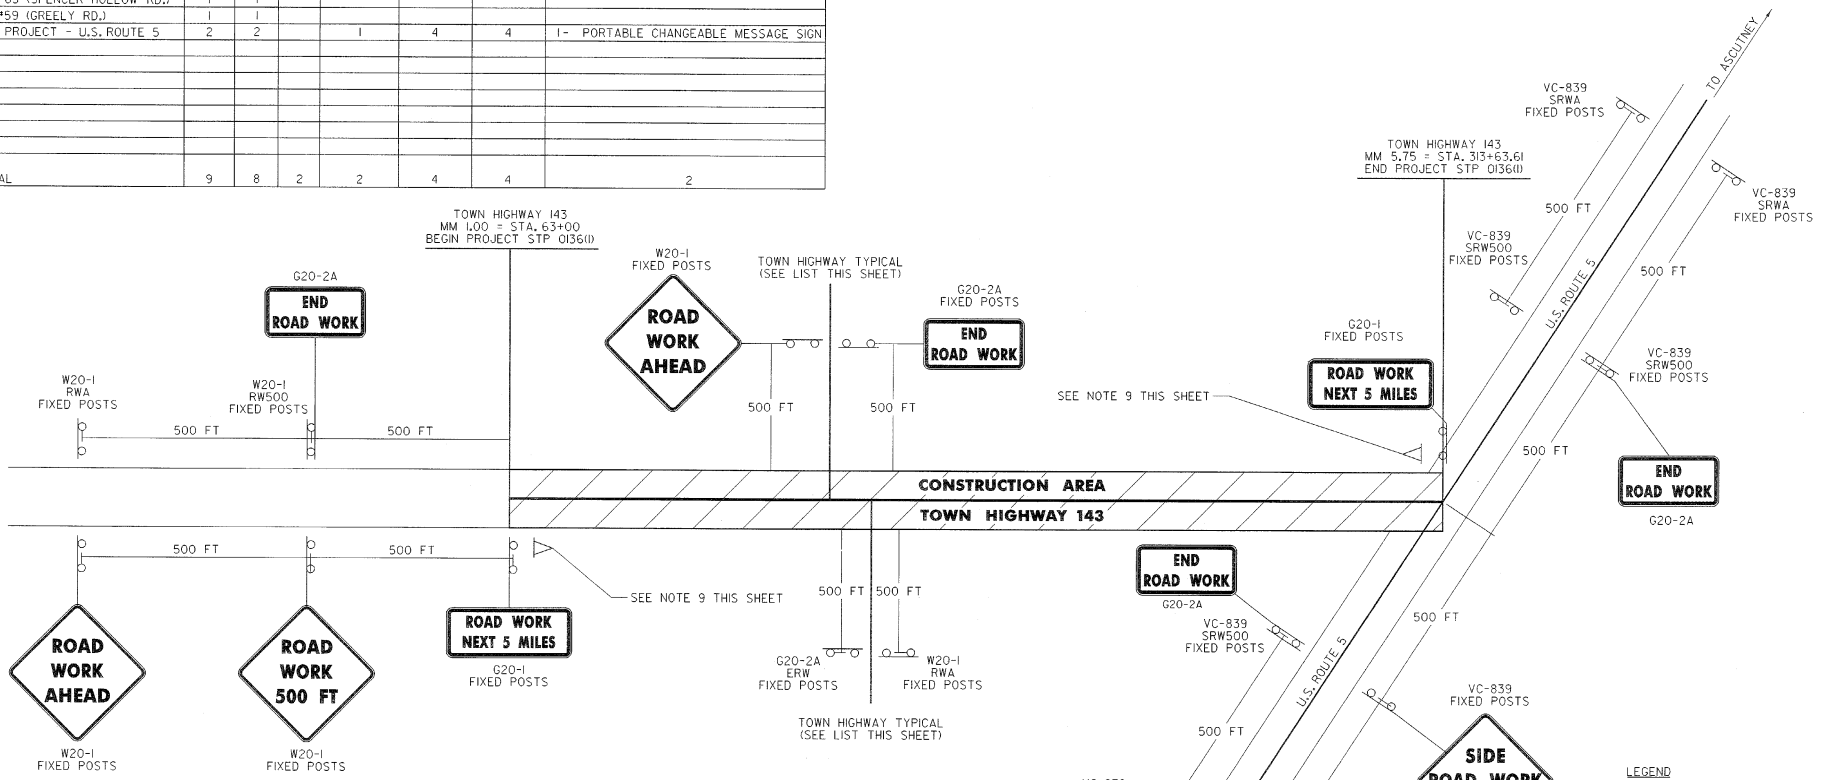

TEMPORARY TRAFFIC CONTOL

NOTES:

1. SEE STANDARDS E-100 AND E-100A FOR SIGN PLACEMENT.

2. THE CONTRACTOR SHALL INCLUDE A CONSTRUCTION SIGN PACKAGE FOR EXPECTED LANE CLOSURES AND WORK ZONE SPEED REDUCTIONS IN COMPLIANCE WITH STANDARD E-103 AND MUTCD PART 6, FIGURE 6H-10. PAYMENT FOR PROVIDING THIS PACKAGE SHALL BE INCIDENTAL TO ITEM 641.10, TRAFFIC CONTROL.

3. PAYMENT FOR CONSTRUCTION APPROACH SIGNING WILL BE MADE UNDER ITEM 641.10, TRAFFIC CONTROL.

4. CONSTRUCTION ZONE SIGN LAYOUT SHALL BE IN ACCORDANCE WITH SECTION 6 OF THE LATEST EDITION OF THE MANUAL ON UNIFORM TRAFFIC CONTROL DEVICES (MUTCD).

5. DIAMOND SHAPED SIGNS SHALL BE 4' X 4' WITH BLACK LEGEND ON FLUORESCENT ORANGE BACKGROUND.

6. CONSTRUCTION ZONE SIGNS SHALL BE INSTALLED ON TWO POSTS EACH OR AS AN NCHRP REPORT 350 COMPLIANT SIGN/STAND SYSTEM.

7. INSTALLATION OF CONSTRUCTION ZONE SIGNING SHALL NOT BLOCK EXISTING SIGN ASSEMBLIES. A MINIMUM OF 200 FEET SHALL BE MAINTAINED BETWEEN ANY EXISTING SIGNS AND THE CONSTRUCTION SIGNS.

8. PORTABLE CHANGEABLE MESSAGE SIGNS ARE TO BE USED AS DIRECTED BY THE RESIDENT ENGINEER.

NOT TO SCALE

LEGEND

RWA	=	ROAD WORK AHEAD
RW500	=	ROAD WORK 500 FT
RWN	=	ROAD WORK NEXT 5 MILES
ERW	=	END ROAD WORK
SRWA	=	SIDE ROAD WORK AHEAD
SRW500	=	SIDE ROAD WORK 500 FT
△	=	PORTABLE CHANGEABLE MESSAGE SIGN

TEMPORARY TRAFFIC CONTROL SHEET

PROJECT NAME: SPRINGFIELD
PROJECT NUMBER: STP 0136(1)

FILE NAME: ...02C084\...02C084_typ.dgn
PROJECT LEADER: K. UPMAL
DESIGNED BY: B. KIPP\N. PAPPAS
IPARM FILE NAME: 02c084_tc
PLOT DATE: 30-DEC-2008
DRAWN BY: B. KIPP\N. PAPPAS
CHECKED BY: N. PAPPAS
SHEET 68 OF 68